


Floor Plans

These floor plans have been assembled as a resource for you. They may not be inclusive of every home in the community.

Please note that over time, owners may make modifications to spaces that may not be captured in these original floor plans.

Renderings are not a guarantee of space measurement. Interested parties should verify through their own secured services.

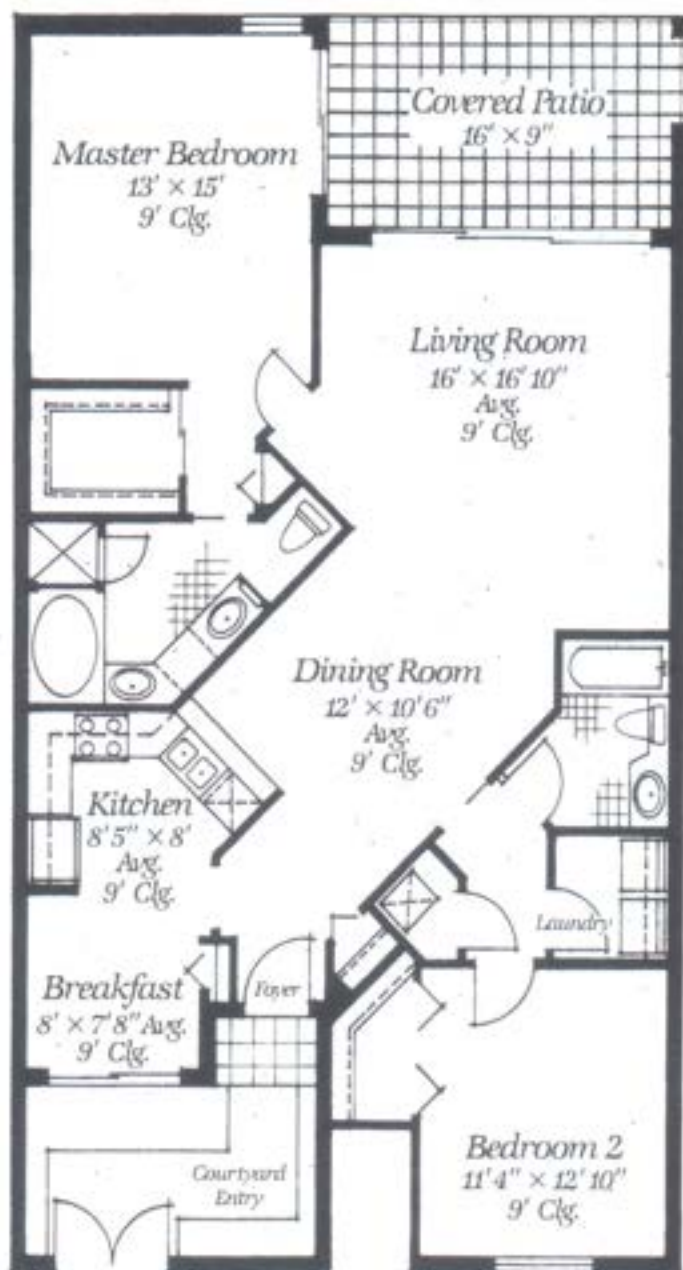

First Floor
Two Bedroom
Total Square Footage: 1,494


Two Bedroom / Two Bath Villas

Our two bedroom villas at Fieldstone Village offer all the spaciousness and privacy of a single-family home but with none of the outside maintenance.

The first floor model, which includes a private courtyard entry, has a spacious 1494 square feet of living area; the second floor model, with its own 2-story entry, is 1536 square feet.


Both models feature a unique "offset floorplan" that places the dining room in the center of the residence, opening directly to the living room. High or vaulted ceilings are used throughout which gives the villa a more spacious, airy feel.

Amenities include the master bedroom suite (with adjoining bath & dressing area), guest bedroom (or den) with second bath, fully-appointed kitchen, sunny breakfast room, covered patio, tiled foyer, and lots more.

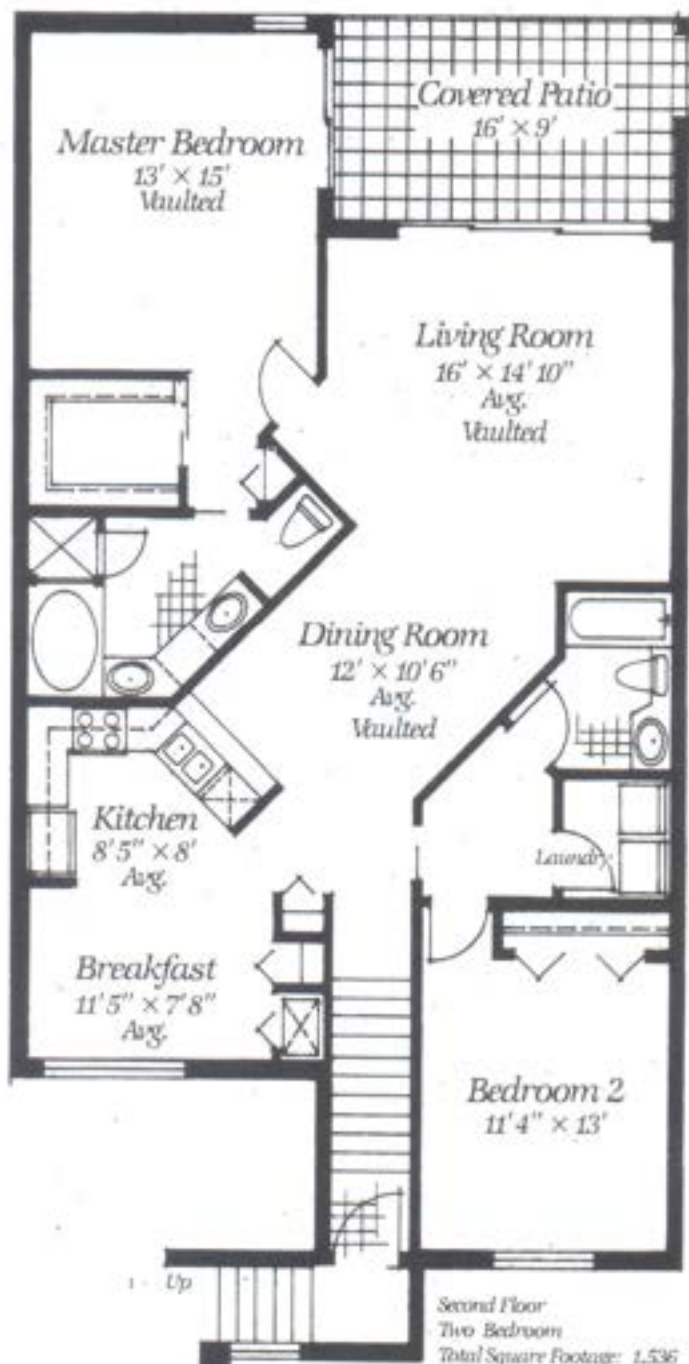

Second Floor
Two Bedroom
Total Square Footage: 1,536

Fieldstone Village at Wilshire Lakes

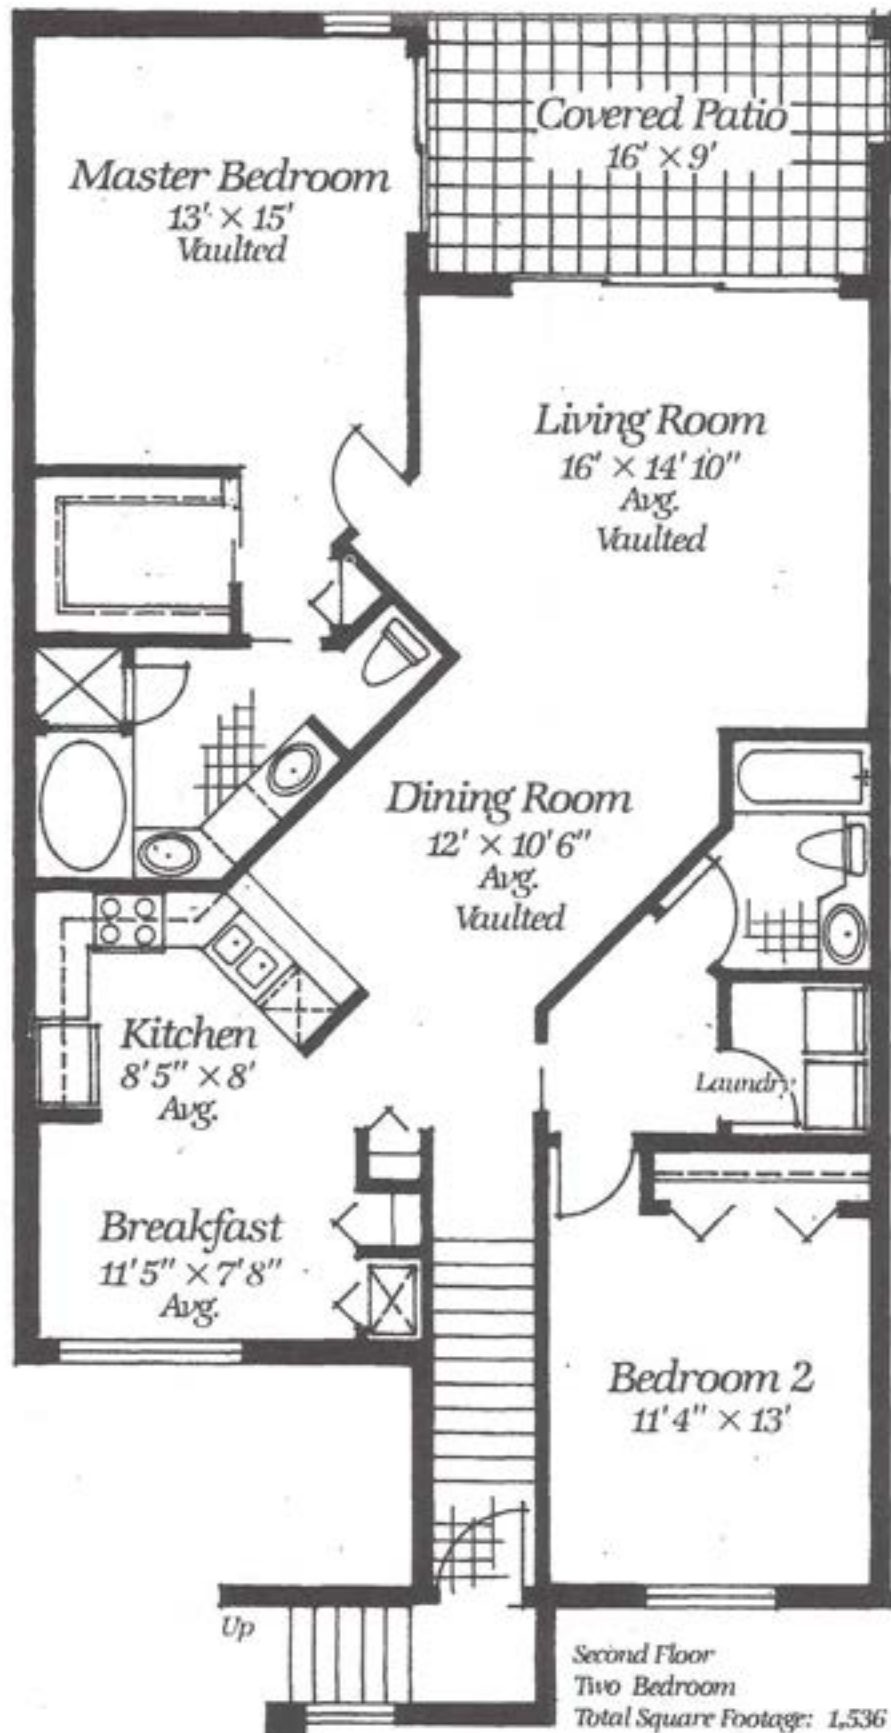

All Dimensions are Approximate and not Guaranteed.



CHESHIRE

3 Bedroom, 2 Bath

Living Area 1,577 Sq. Ft.

Covered patio 147 Sq. Ft.

Garage 240 Sq. Ft.

Total 1,964 Sq. Ft.

ORAL REPRESENTATIONS CANNOT BE RELIED UPON AS CORRECTLY STATING REPRESENTATIONS OF THE DEVELOPER. FOR CORRECT REPRESENTATIONS, MAKE REFERENCE TO THIS BROCHURE AND TO THE DOCUMENTS REQUIRED BY SECTION 718.503, FLORIDA STATUTES, TO BE FURNISHED BY A DEVELOPER TO A BUYER OR A LESSEE WITHOUT NOTICE.

All plans, dimensions and information are approximate and are subject to change without notice. The developer reserves the right to modify the site plan, amenities and future products.



ASHLAND


3 Bedroom, 2 Bath

Living Area 1,592 Sq. Ft.

Covered patio 147 Sq. Ft.

Garage 248 Sq. Ft.

Total 1,987 Sq. Ft.

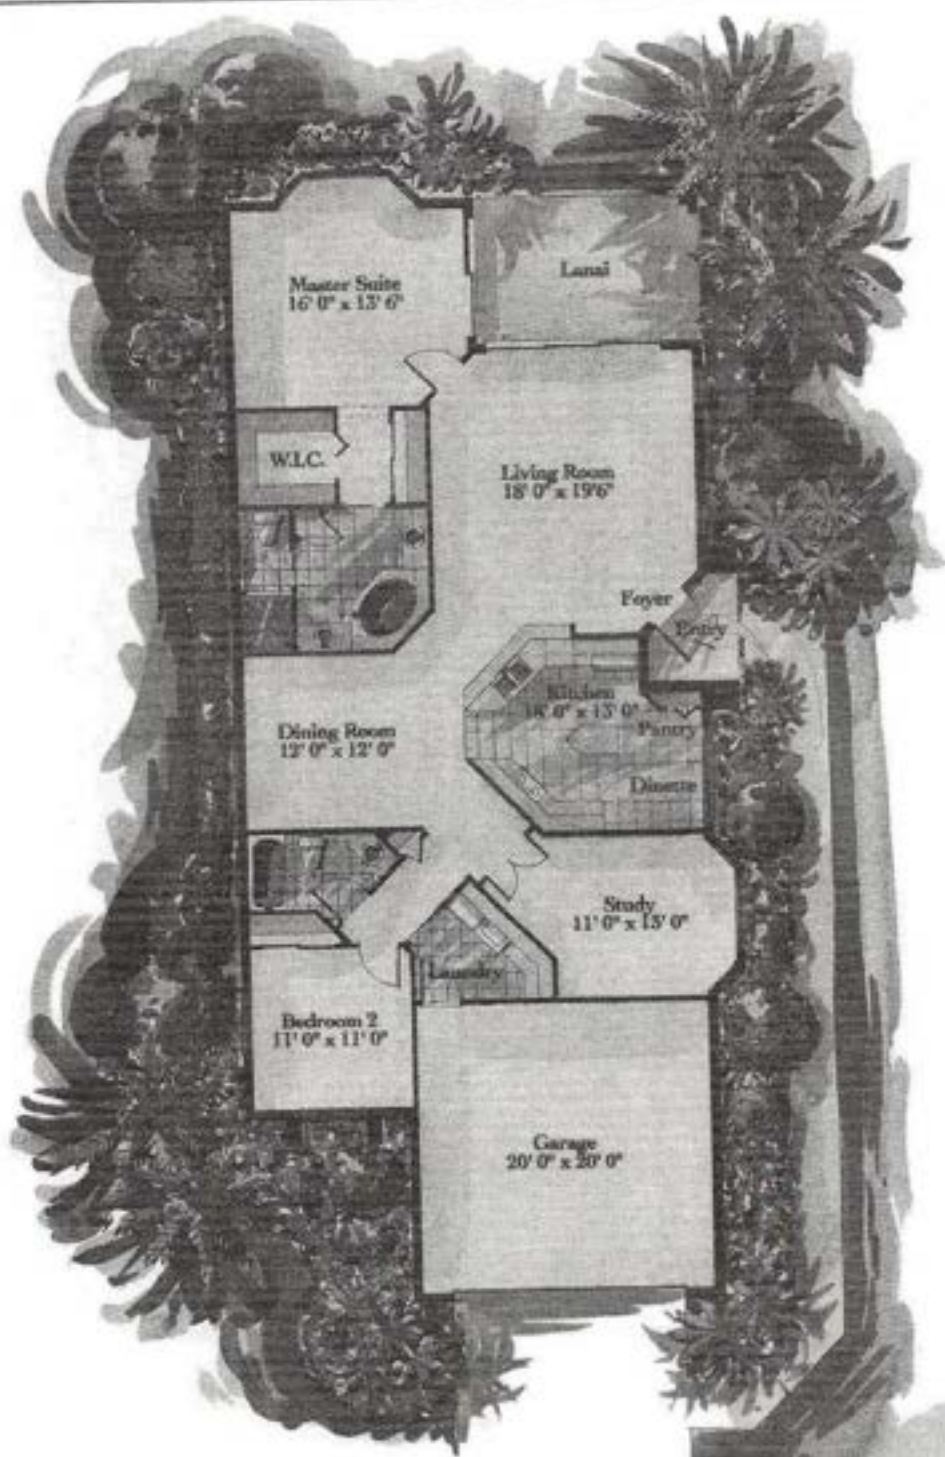


BARTON II


2 Bedroom, plus Study, 2 Bath


A/C Living	1,734 Sq. Ft.
Entry	44 Sq. Ft.
Lanai	155 Sq. Ft.
Garage	440 Sq. Ft.
Total	2,373 Sq. Ft.


9517 Wilshire Lakes Boulevard, Naples, Florida 34109 • 941-592-6532 • 1-800-657-5755 • Fax: 941-592-7535 • www.johnsoave.com

All plans, dimensions and information are approximate and are subject to change without notice. The developer reserves the right to modify the plans, dimensions and features made available.

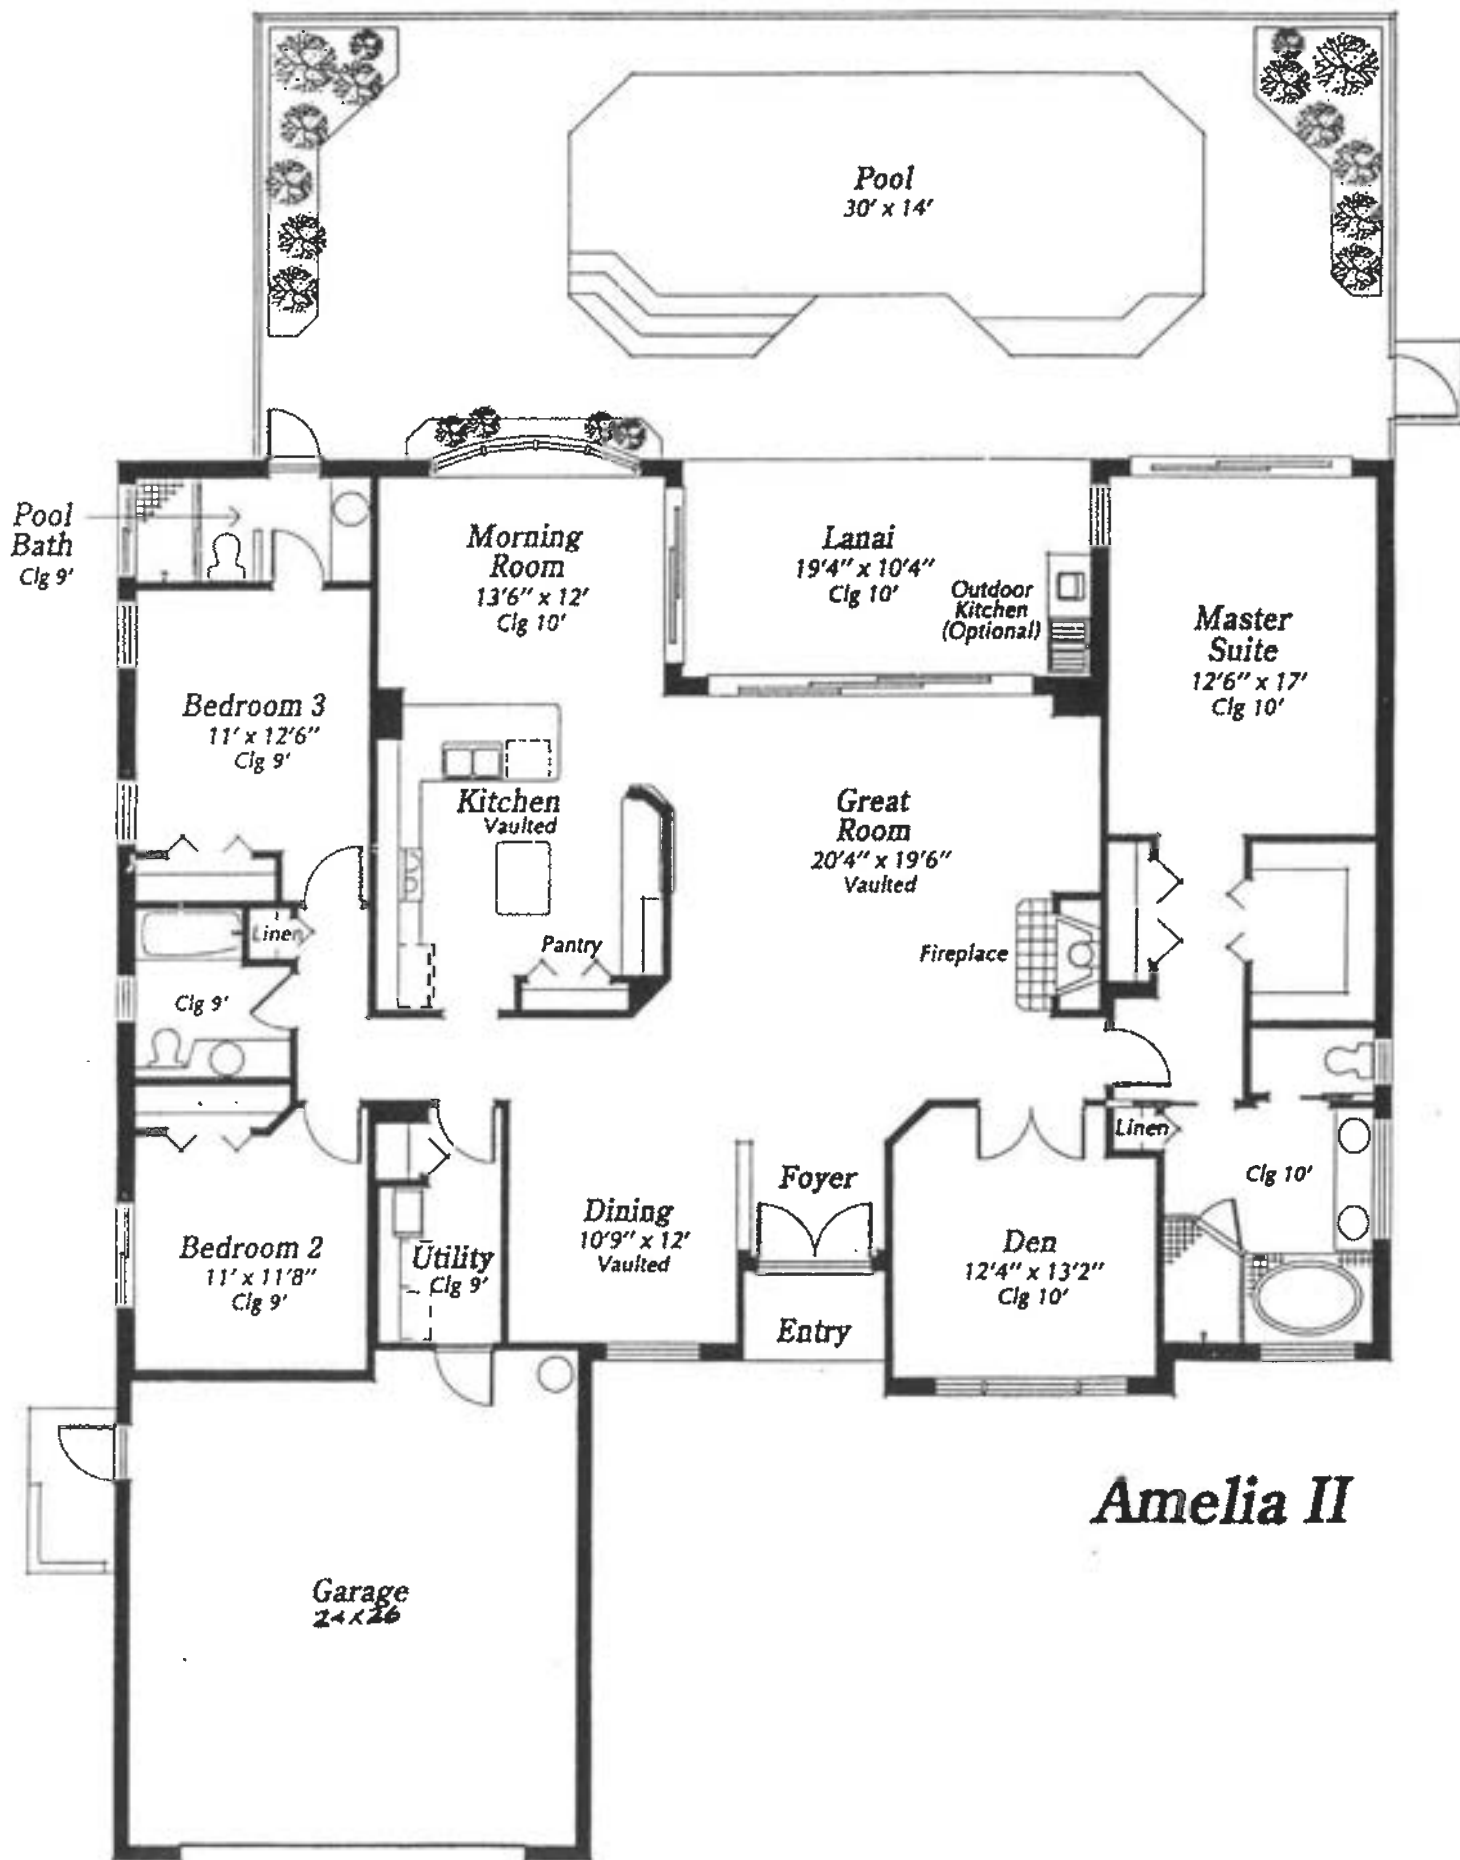


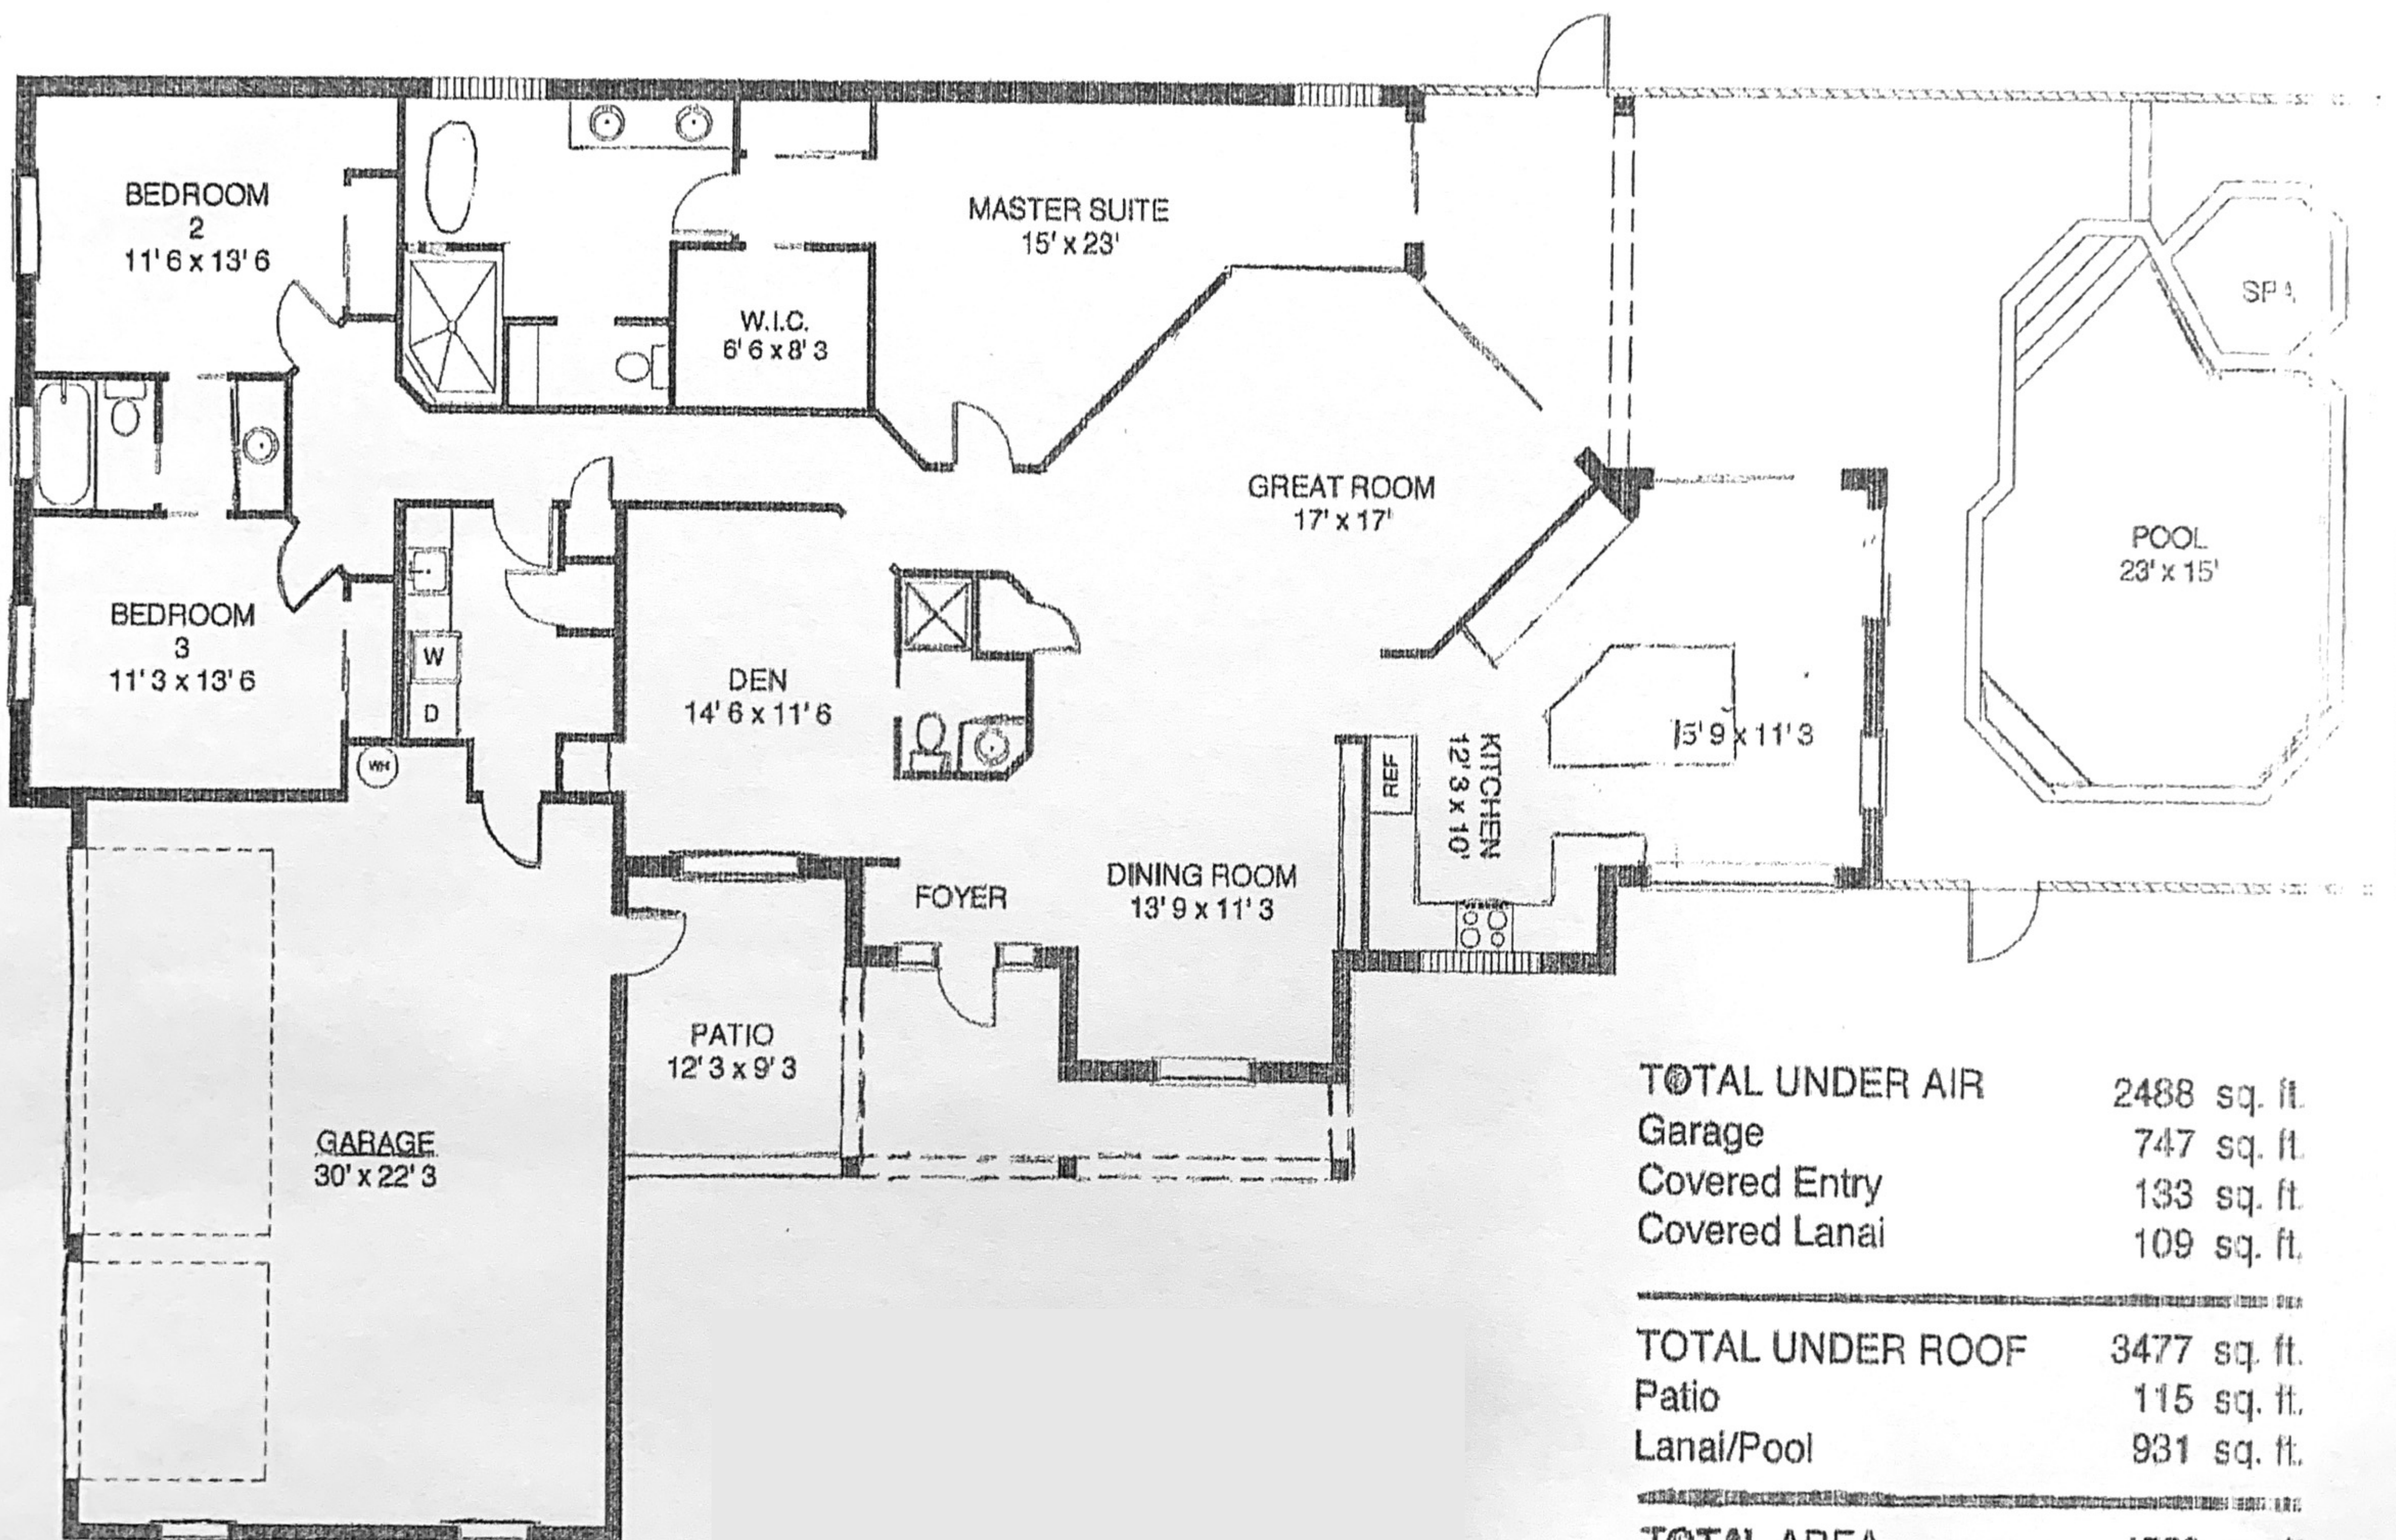

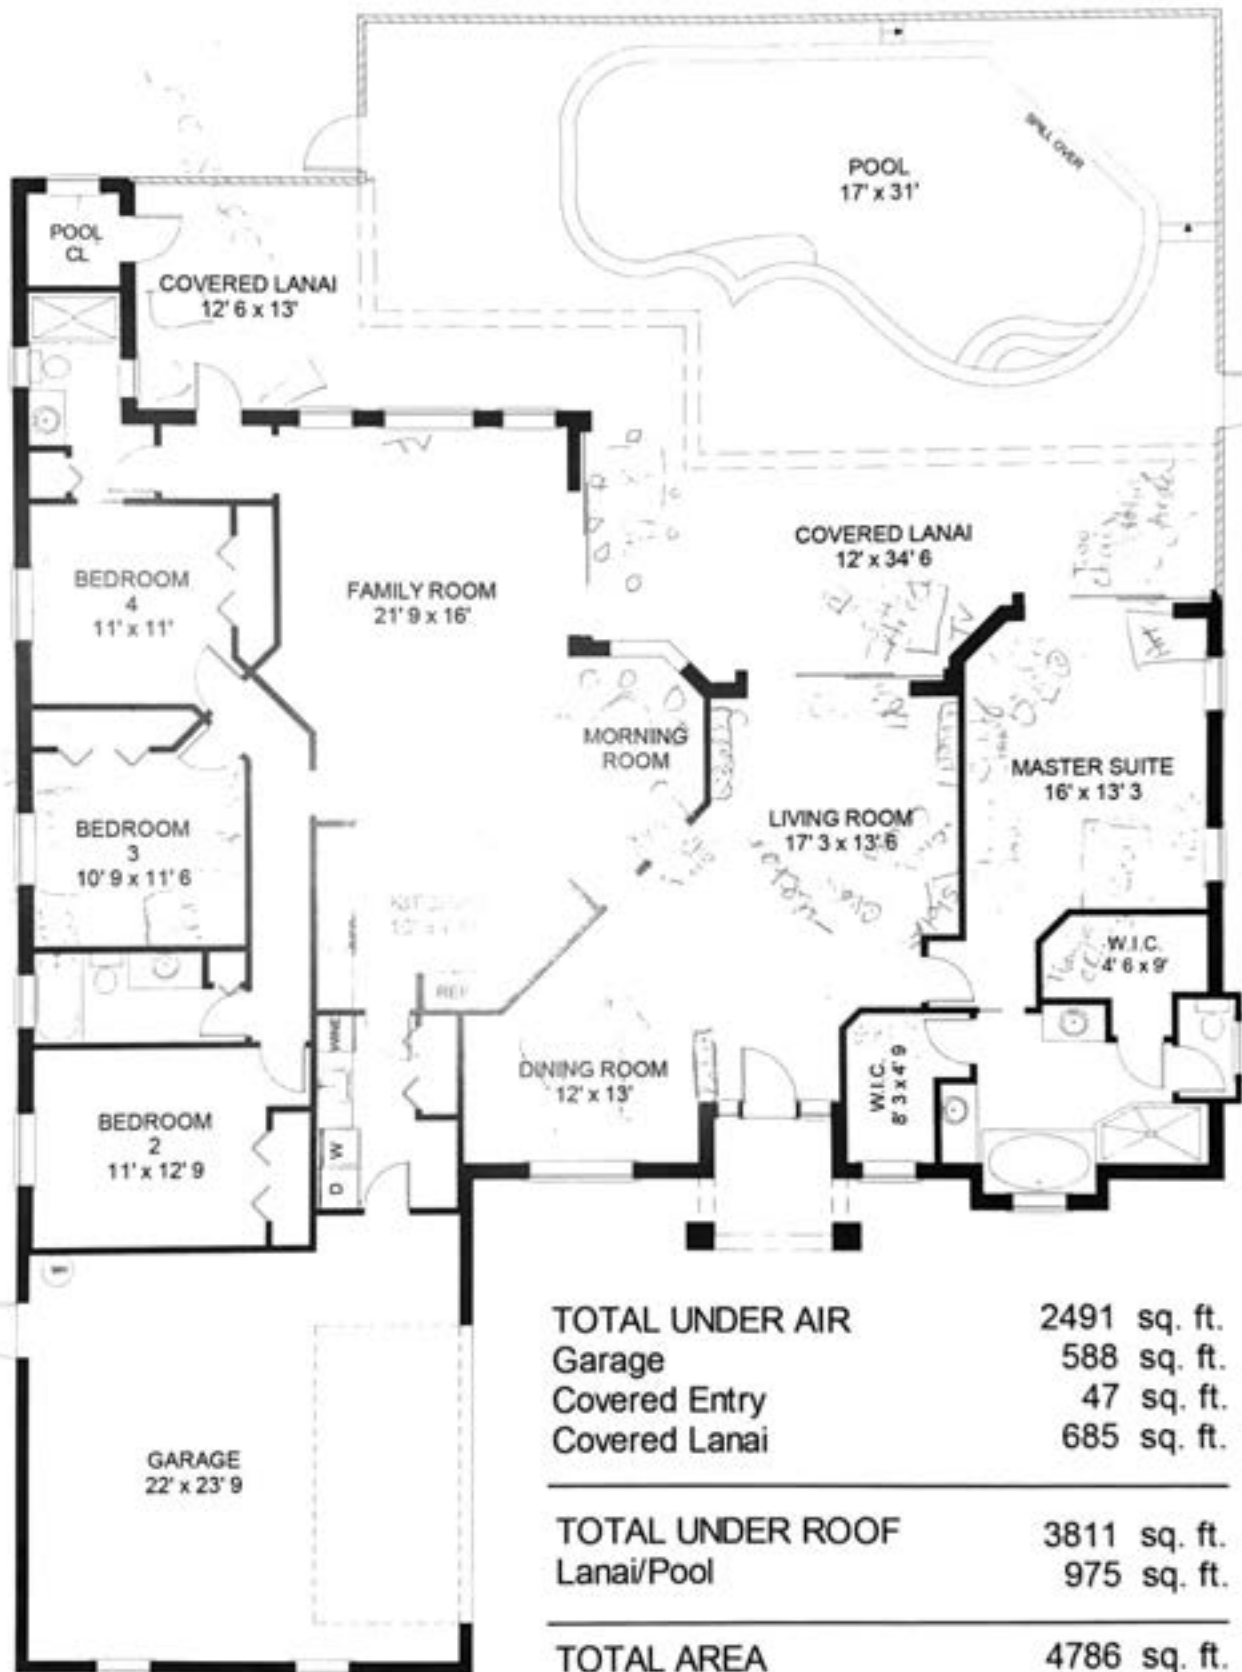

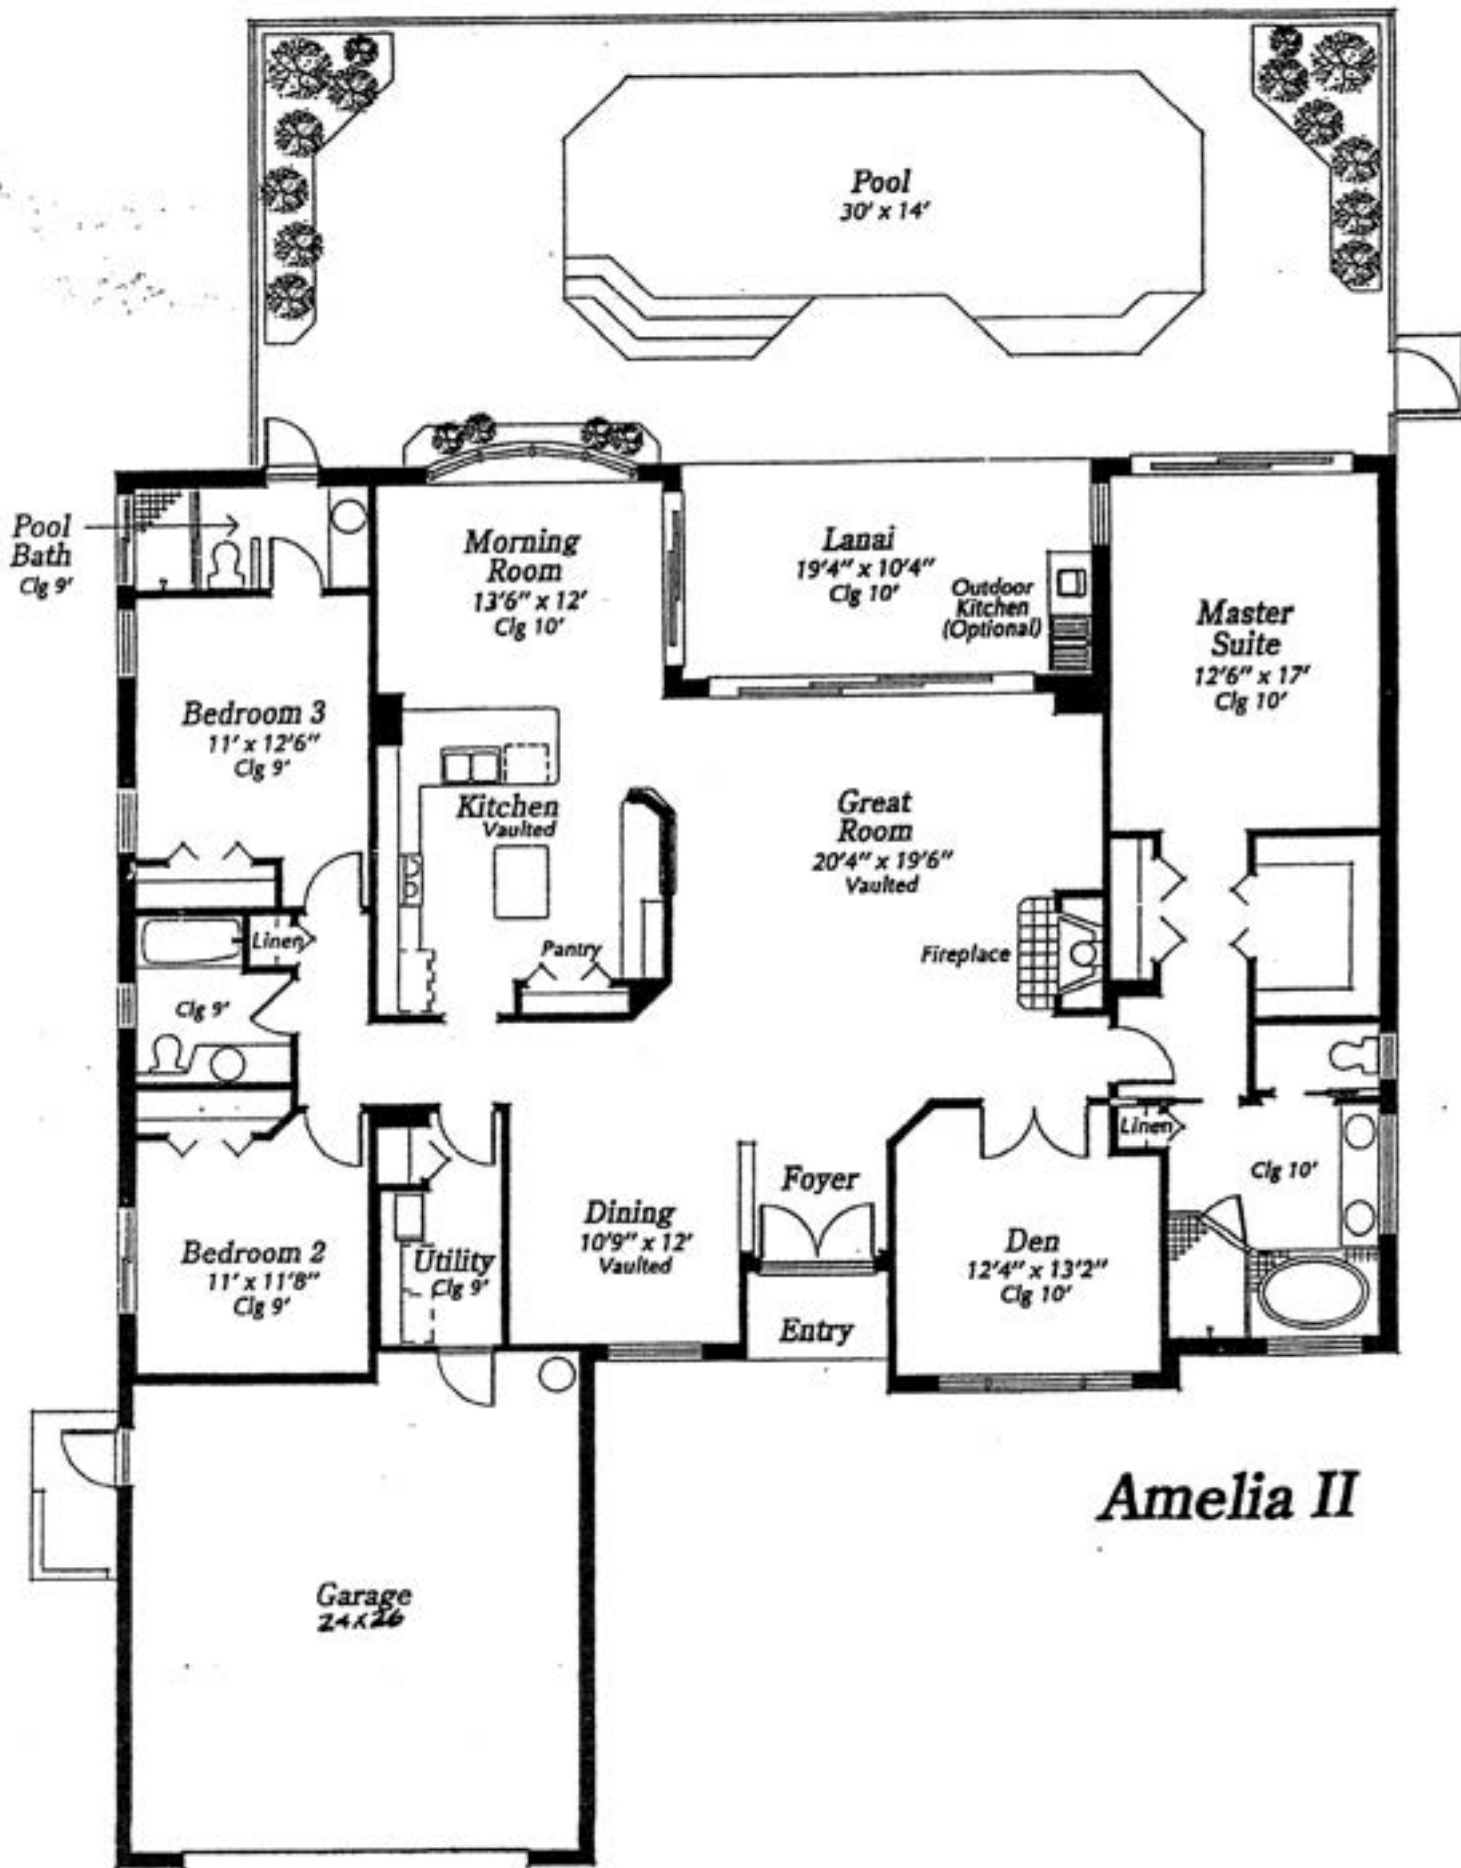


Amelia II

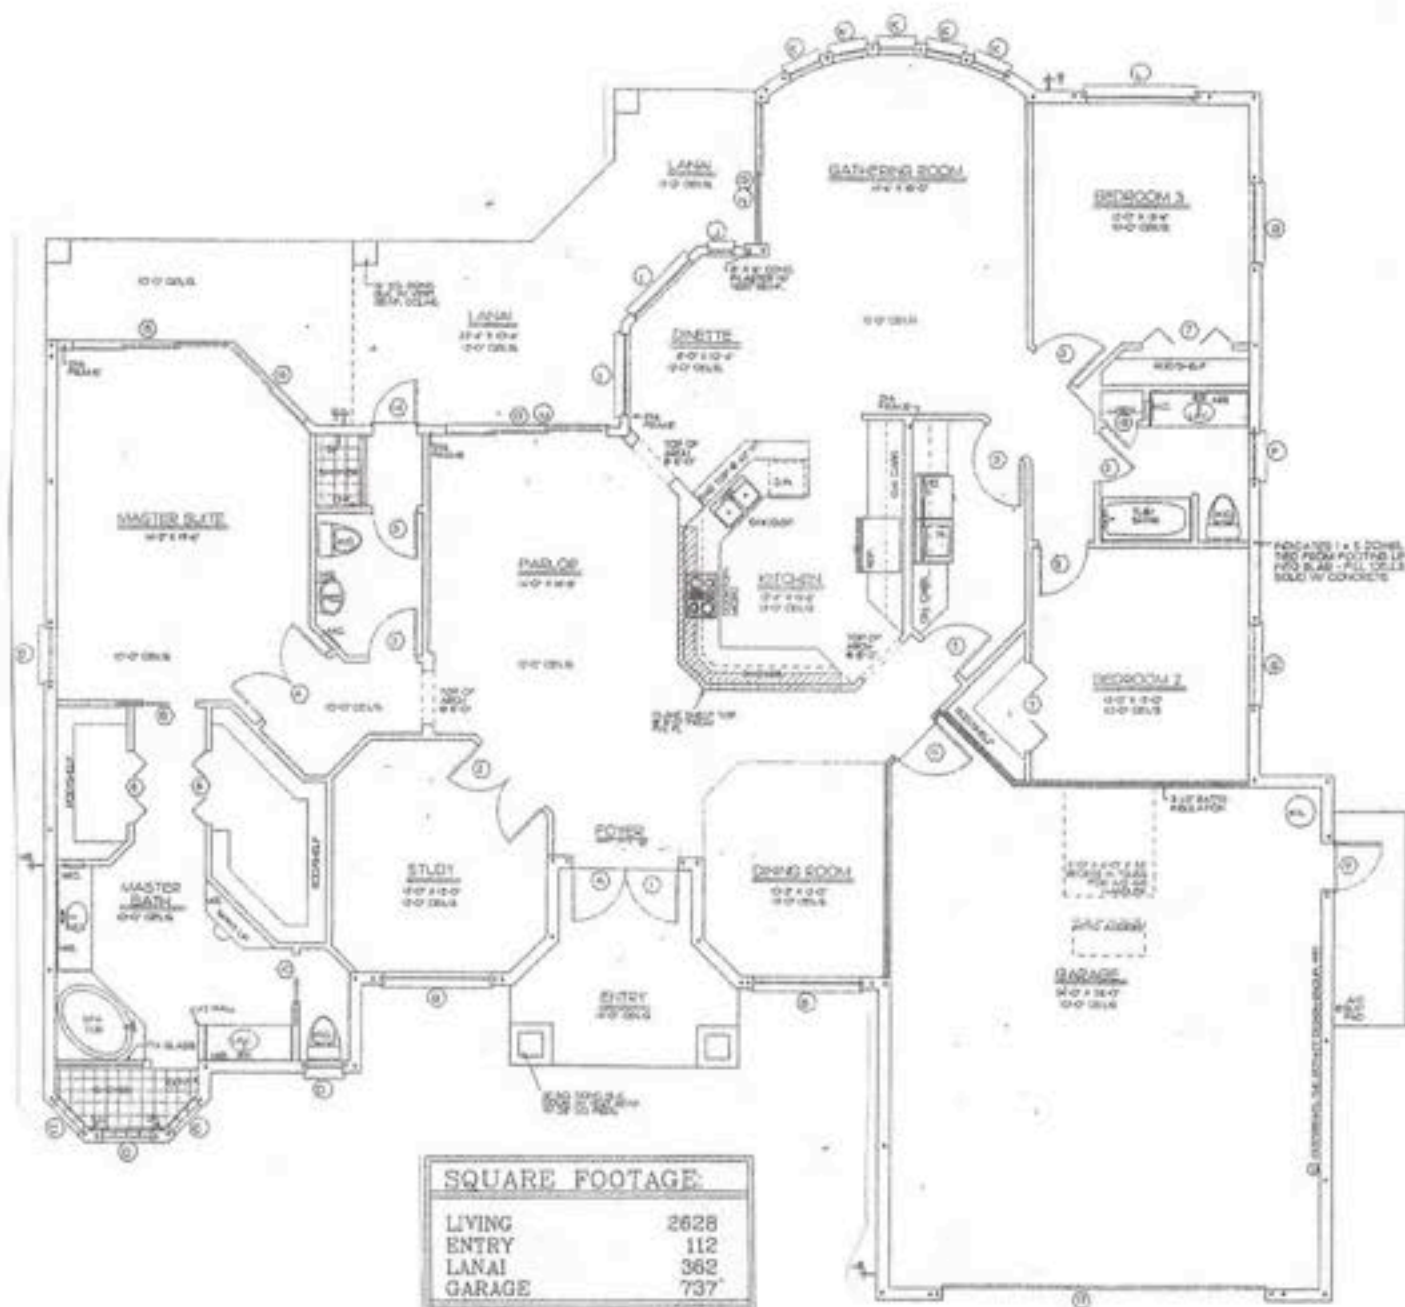

SQUARE FOOTAGE

LIVING	2628
ENTRY	112
LANAI	362
GARAGE	737
TOTAL	3839

NAPLES, FL

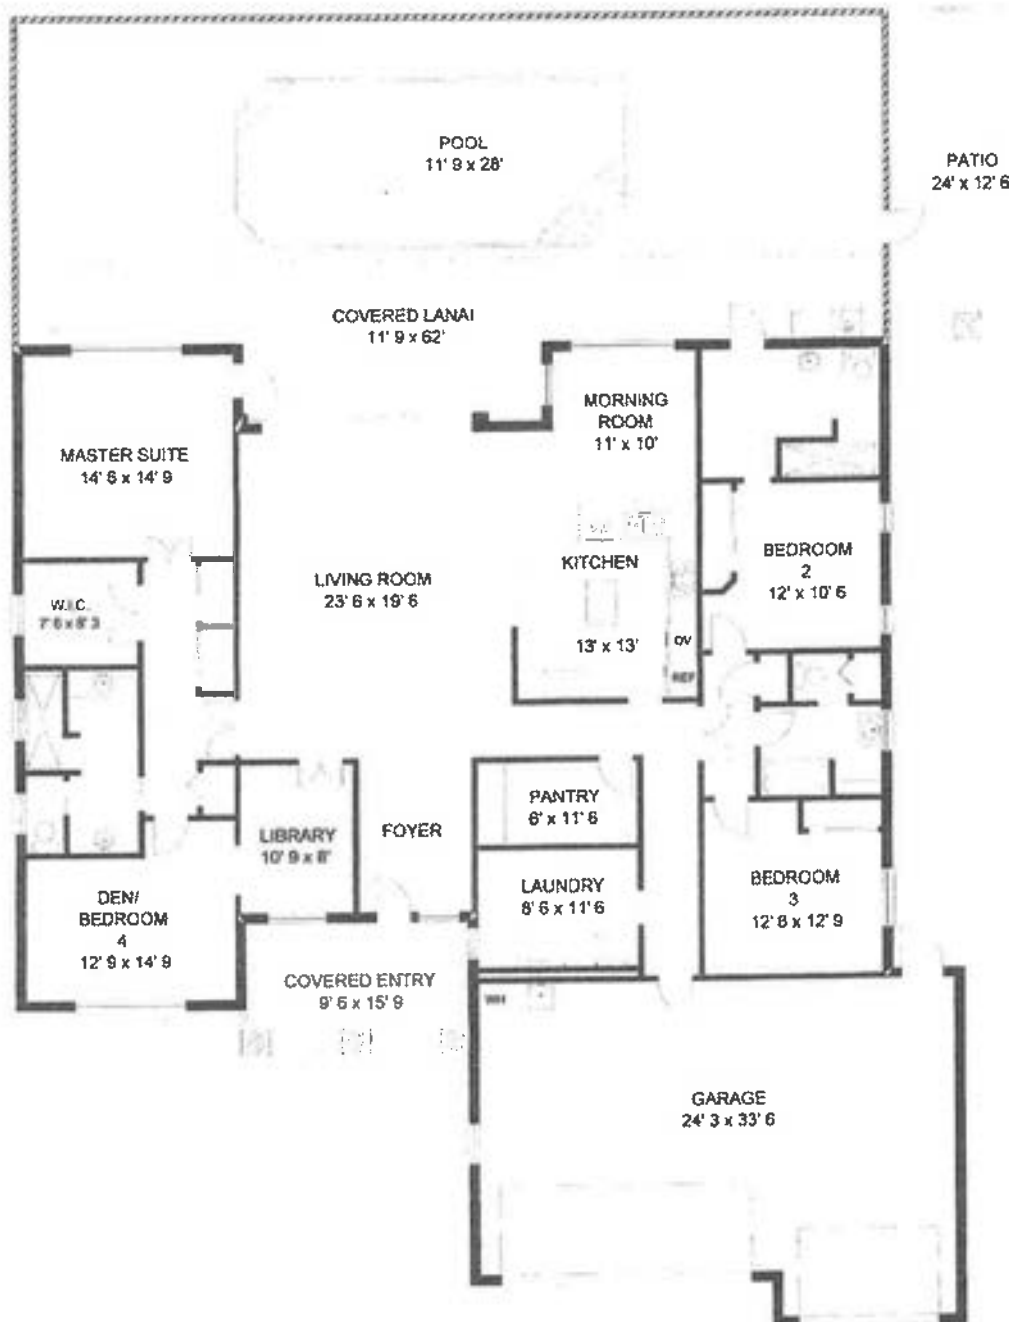


TOTAL UNDER AIR	2720 sq. ft.
Garage	819 sq. ft.
Covered Entry	151 sq. ft.
Covered Lanai	496 sq. ft.

TOTAL UNDER ROOF	4186 sq. ft.
Lanai/Pool	1095 sq. ft.
Patio	298 sq. ft.

TOTAL AREA	5579 sq. ft.
------------	--------------

ALL INFORMATION IS DEEMED
RELIABLE BUT NOT
GUARANTEED

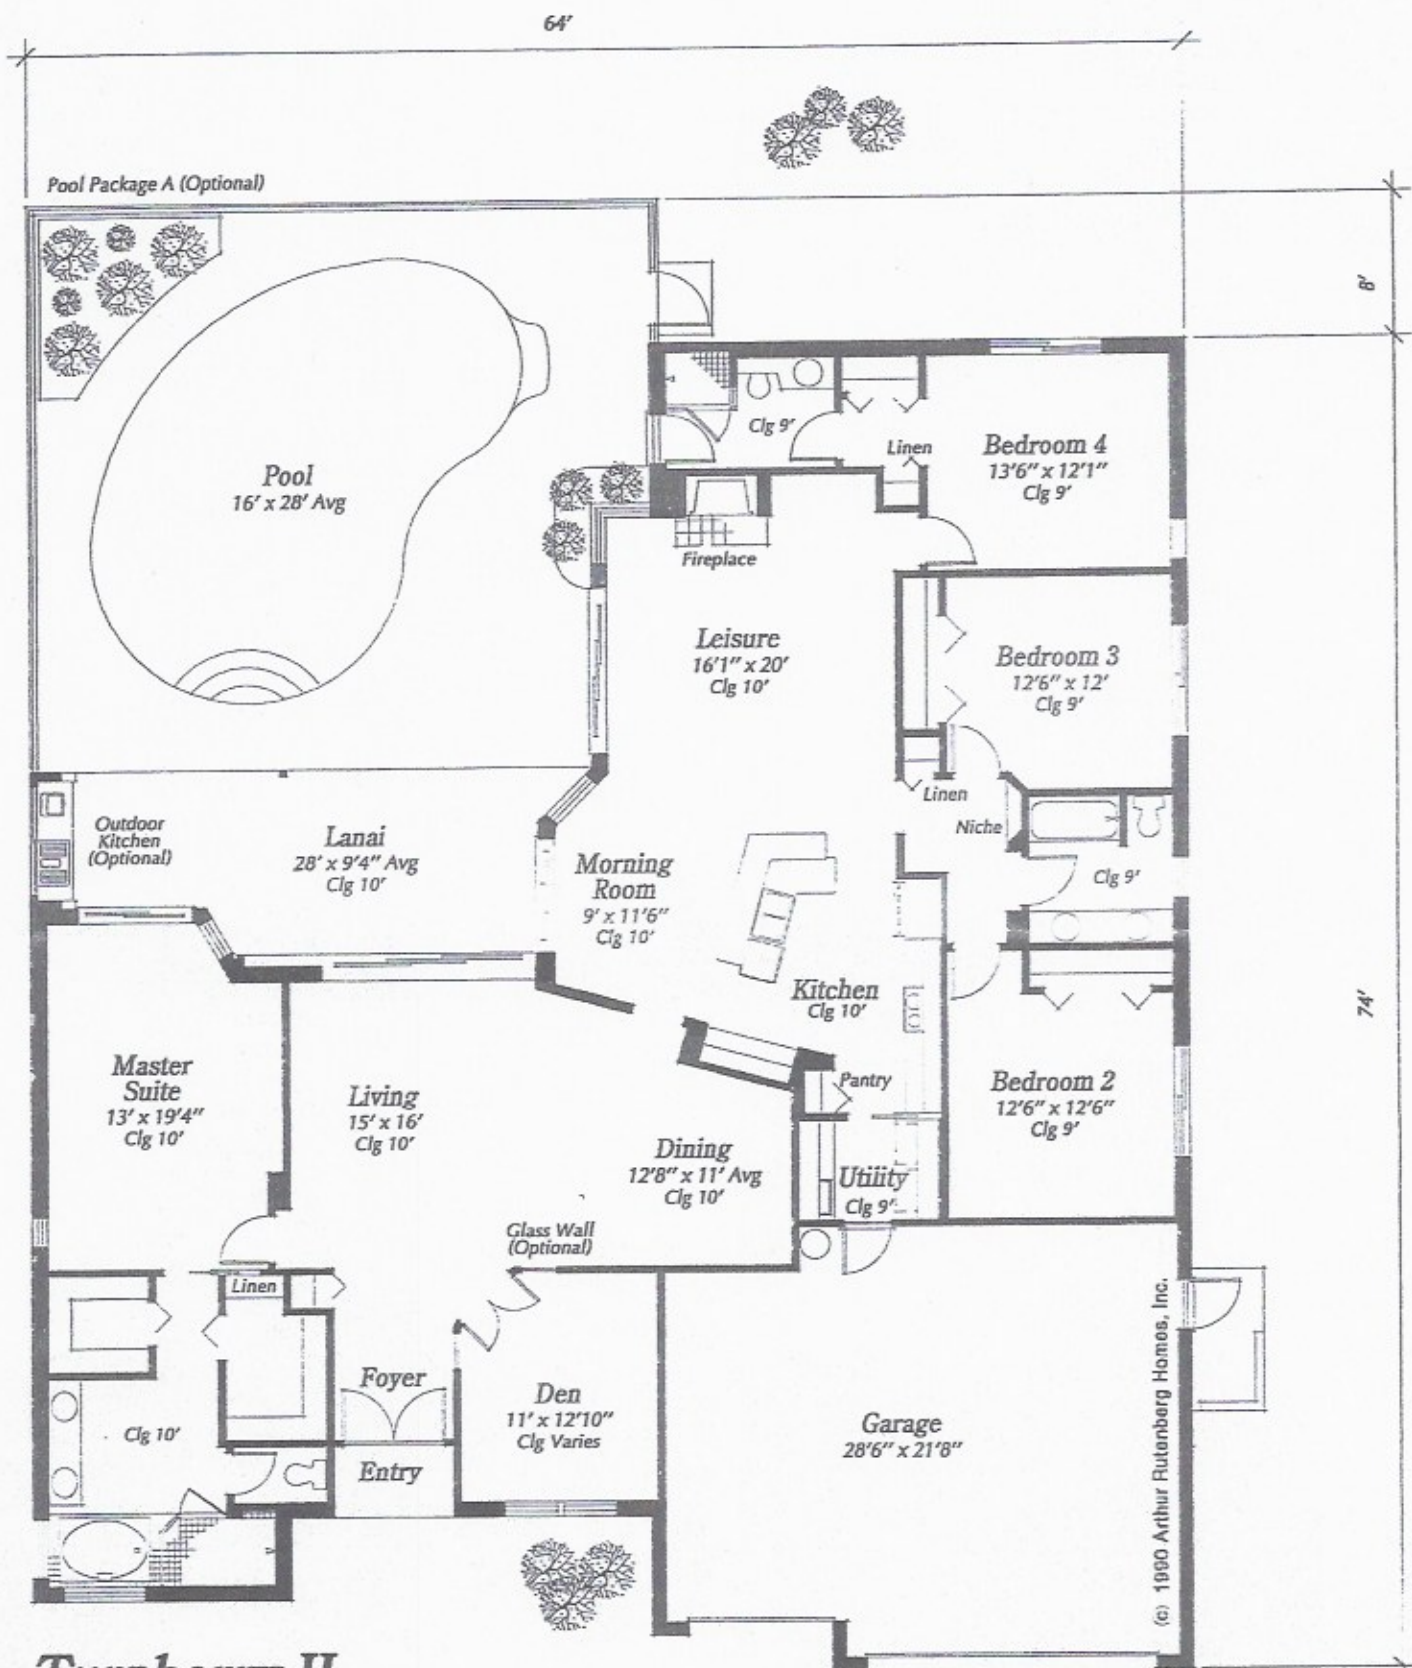


Reverse model

The Oakmont

CAPITAL HOMES

Division
of
Quanta Development
Inc.

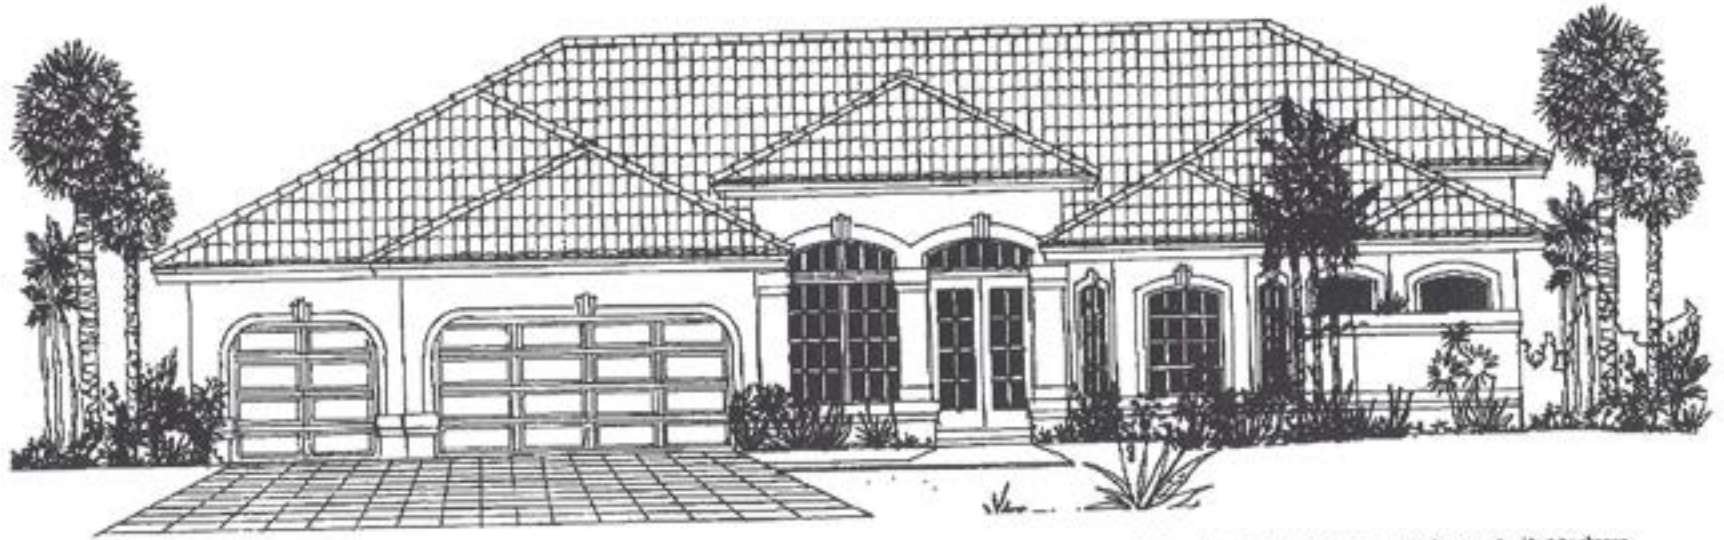

All dimensions and specifications are approximate and subject to change.
This is an artist's rendering. Actual residences may differ from this brochure.




Copyright 1996



NAPLES: 1810 J & C Boulevard, Suite 10, Naples, FL 34109 • 941-597-7171 • Fax: 941-597-6577
MARCO: 1800 N. Bahama Avenue, Marco Island, FL 34145 • 941-642-0333 • 800-458-7581
www.capitalhomes-florida.com


CAPITAL HOMES

The Oakmont

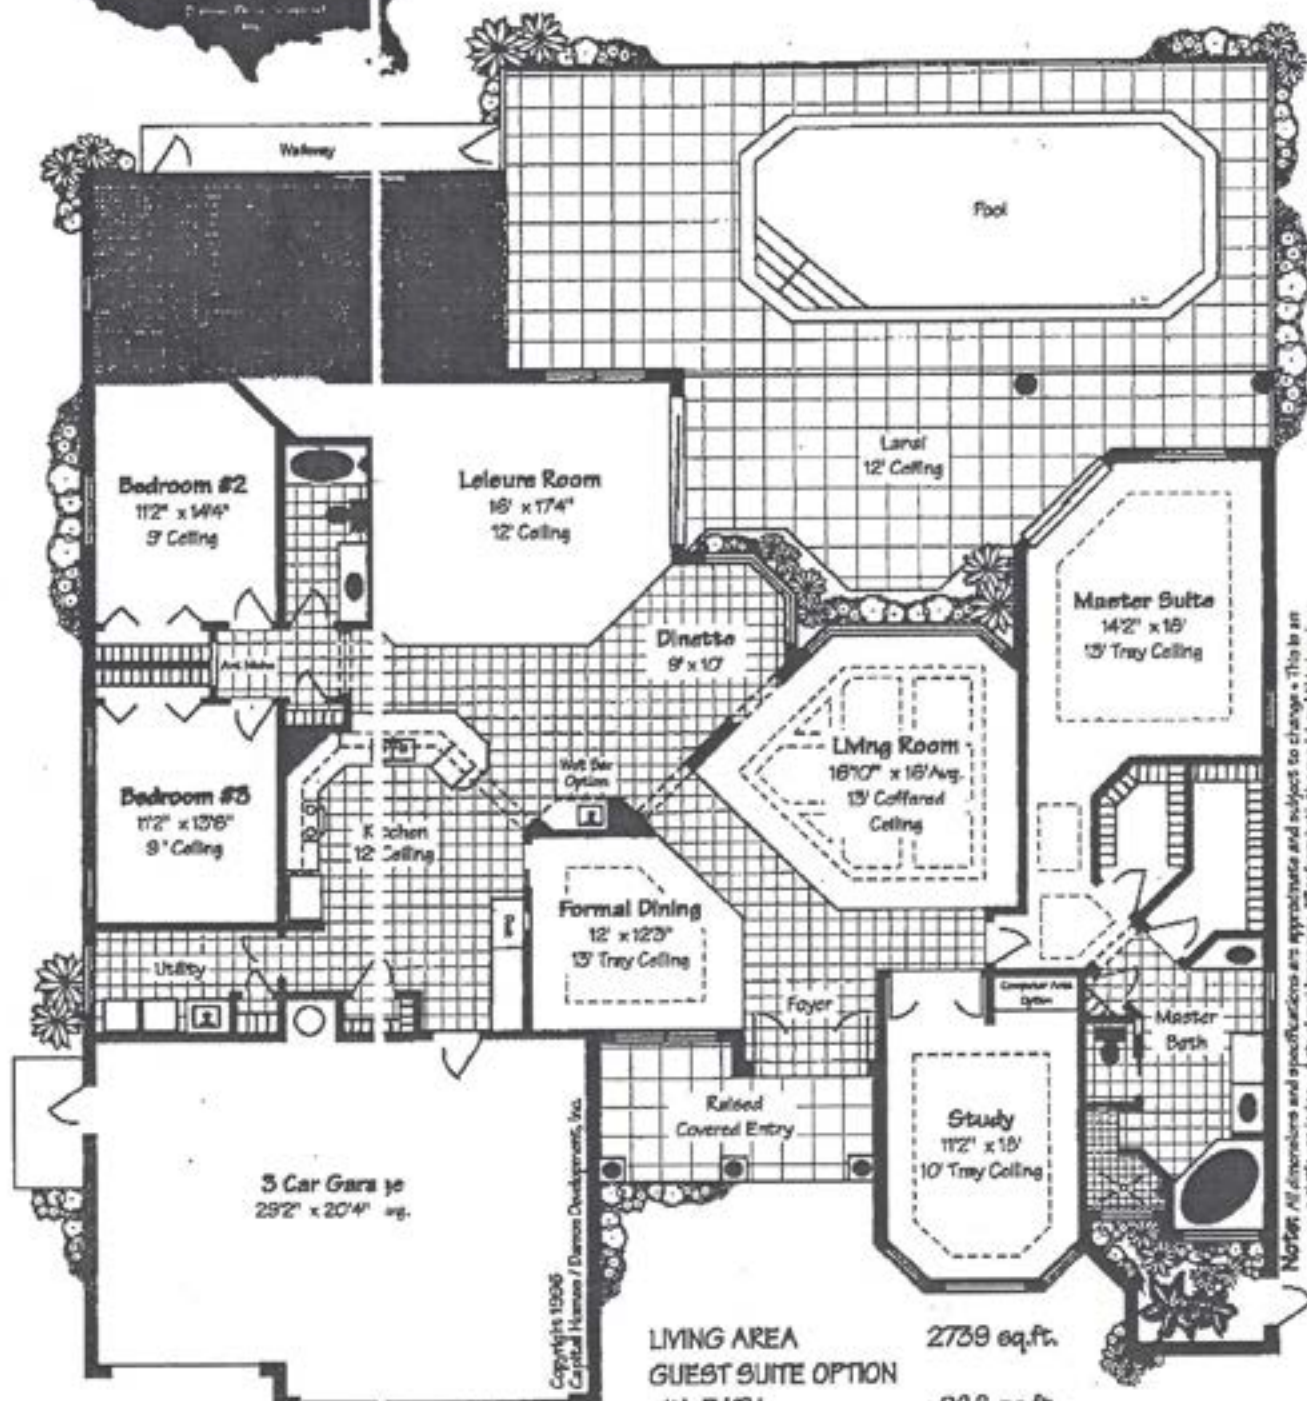

LIVING AREA	2739 sq.ft.
GUEST SUITE OPTION	
with BATH	288 sq.ft.
GARAGE	668 sq.ft.
ENTRY	121 sq.ft.
LANAI	387 sq.ft.
TOTAL	4203 sq.ft.


Copyright 1998
Capital Homes / Denson Development, Inc.

Bimini

One of Arthur Rutenberg's most enduring, award-winning designs, the 4-bedroom, 3-bath Bimini is *the* classic Florida luxury home.

Utilizing a unique L-shaped floorplan, all major living areas — including master suite bedroom — open directly to the screened lanai and pool. There's also a pool bath so there's no tracking wet feet through the house! Lots of natural lighting, high ceilings throughout, impeccable craftsmanship.


A stunning example of Arthur Rutenberg at his best.

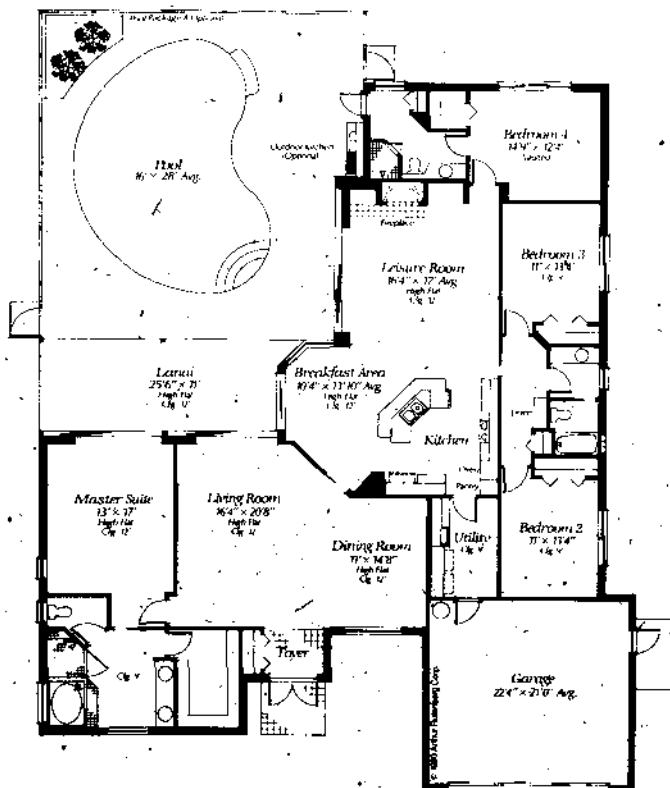


From its big, open living room to its leisure room and state-of-the-art kitchen, the Caribe II is a home designed for casual Florida living — including *lots* of entertaining.

Every amenity and convenience has been incorporated into this spacious 4-bedroom, 3-bedroom design. And its split floorplan puts the master suite wing (with adjoining bath & dressing area) at the opposite side of the house from the kids' or guest bedrooms for added privacy.

Spacious, elegant, beautiful

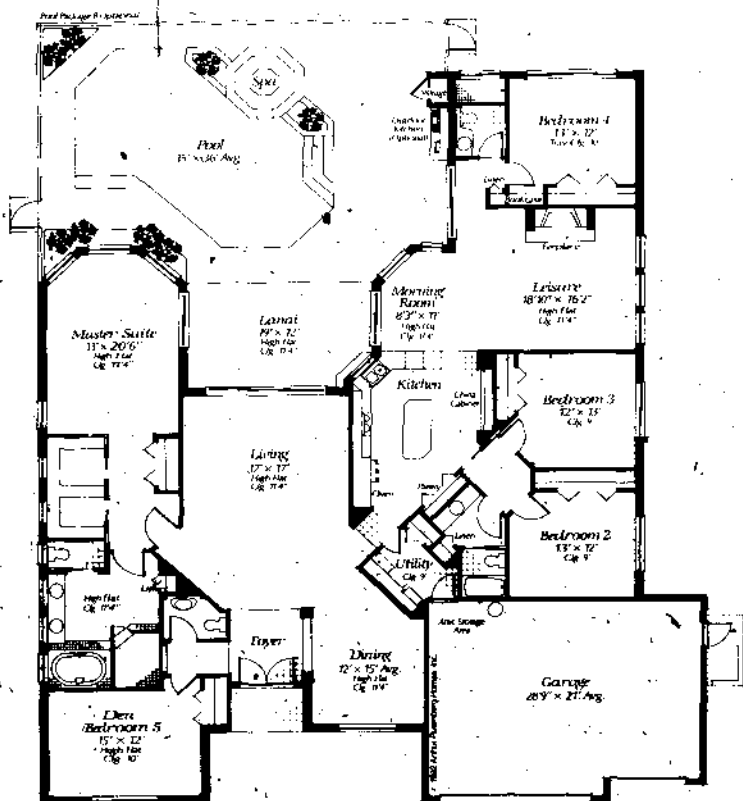

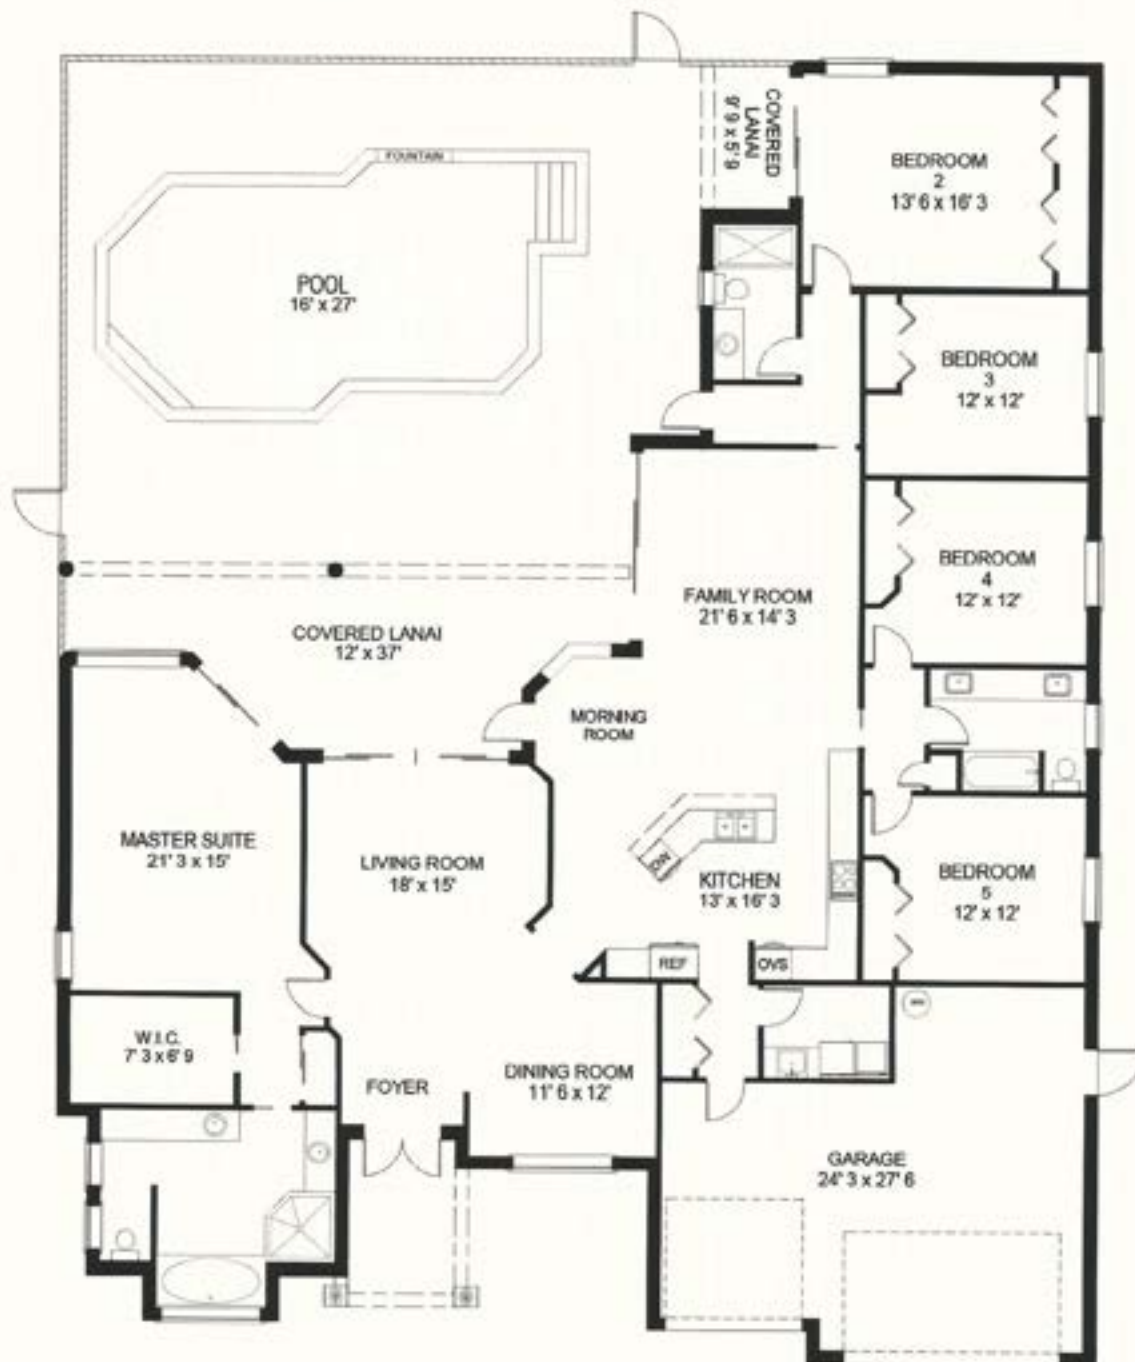

TOTAL UNDER AIR	3049 sq. ft.
Garage	600 sq. ft.
Covered Entry	79 sq. ft.
Covered Lanais	383 sq. ft.
TOTAL UNDER ROOF	4111 sq. ft.
Lanai/Pool	1322 sq. ft.
TOTAL AREA	5433 sq. ft.

WILSHIRE LAKES



UNDER AIR
3,056 SQ. FT.

GARAGE
591 SQ. FT.

COVERED LANAI
381 SQ. FT.


LANAI/POOL
1,321 SQ. FT.

TOTAL LIVING AREA
5,434 SQ. FT.



2022 © for exclusive use by Renee Hahn, PA

This floor plan including furniture, fixture measurements and dimensions are approximate and for illustrative purposes only.
Boxbrownie.com gives no guarantee, warranty or representation as to the accuracy and layout.
All enquiries must be directed to the agent, vendor or party representing this floor plan.

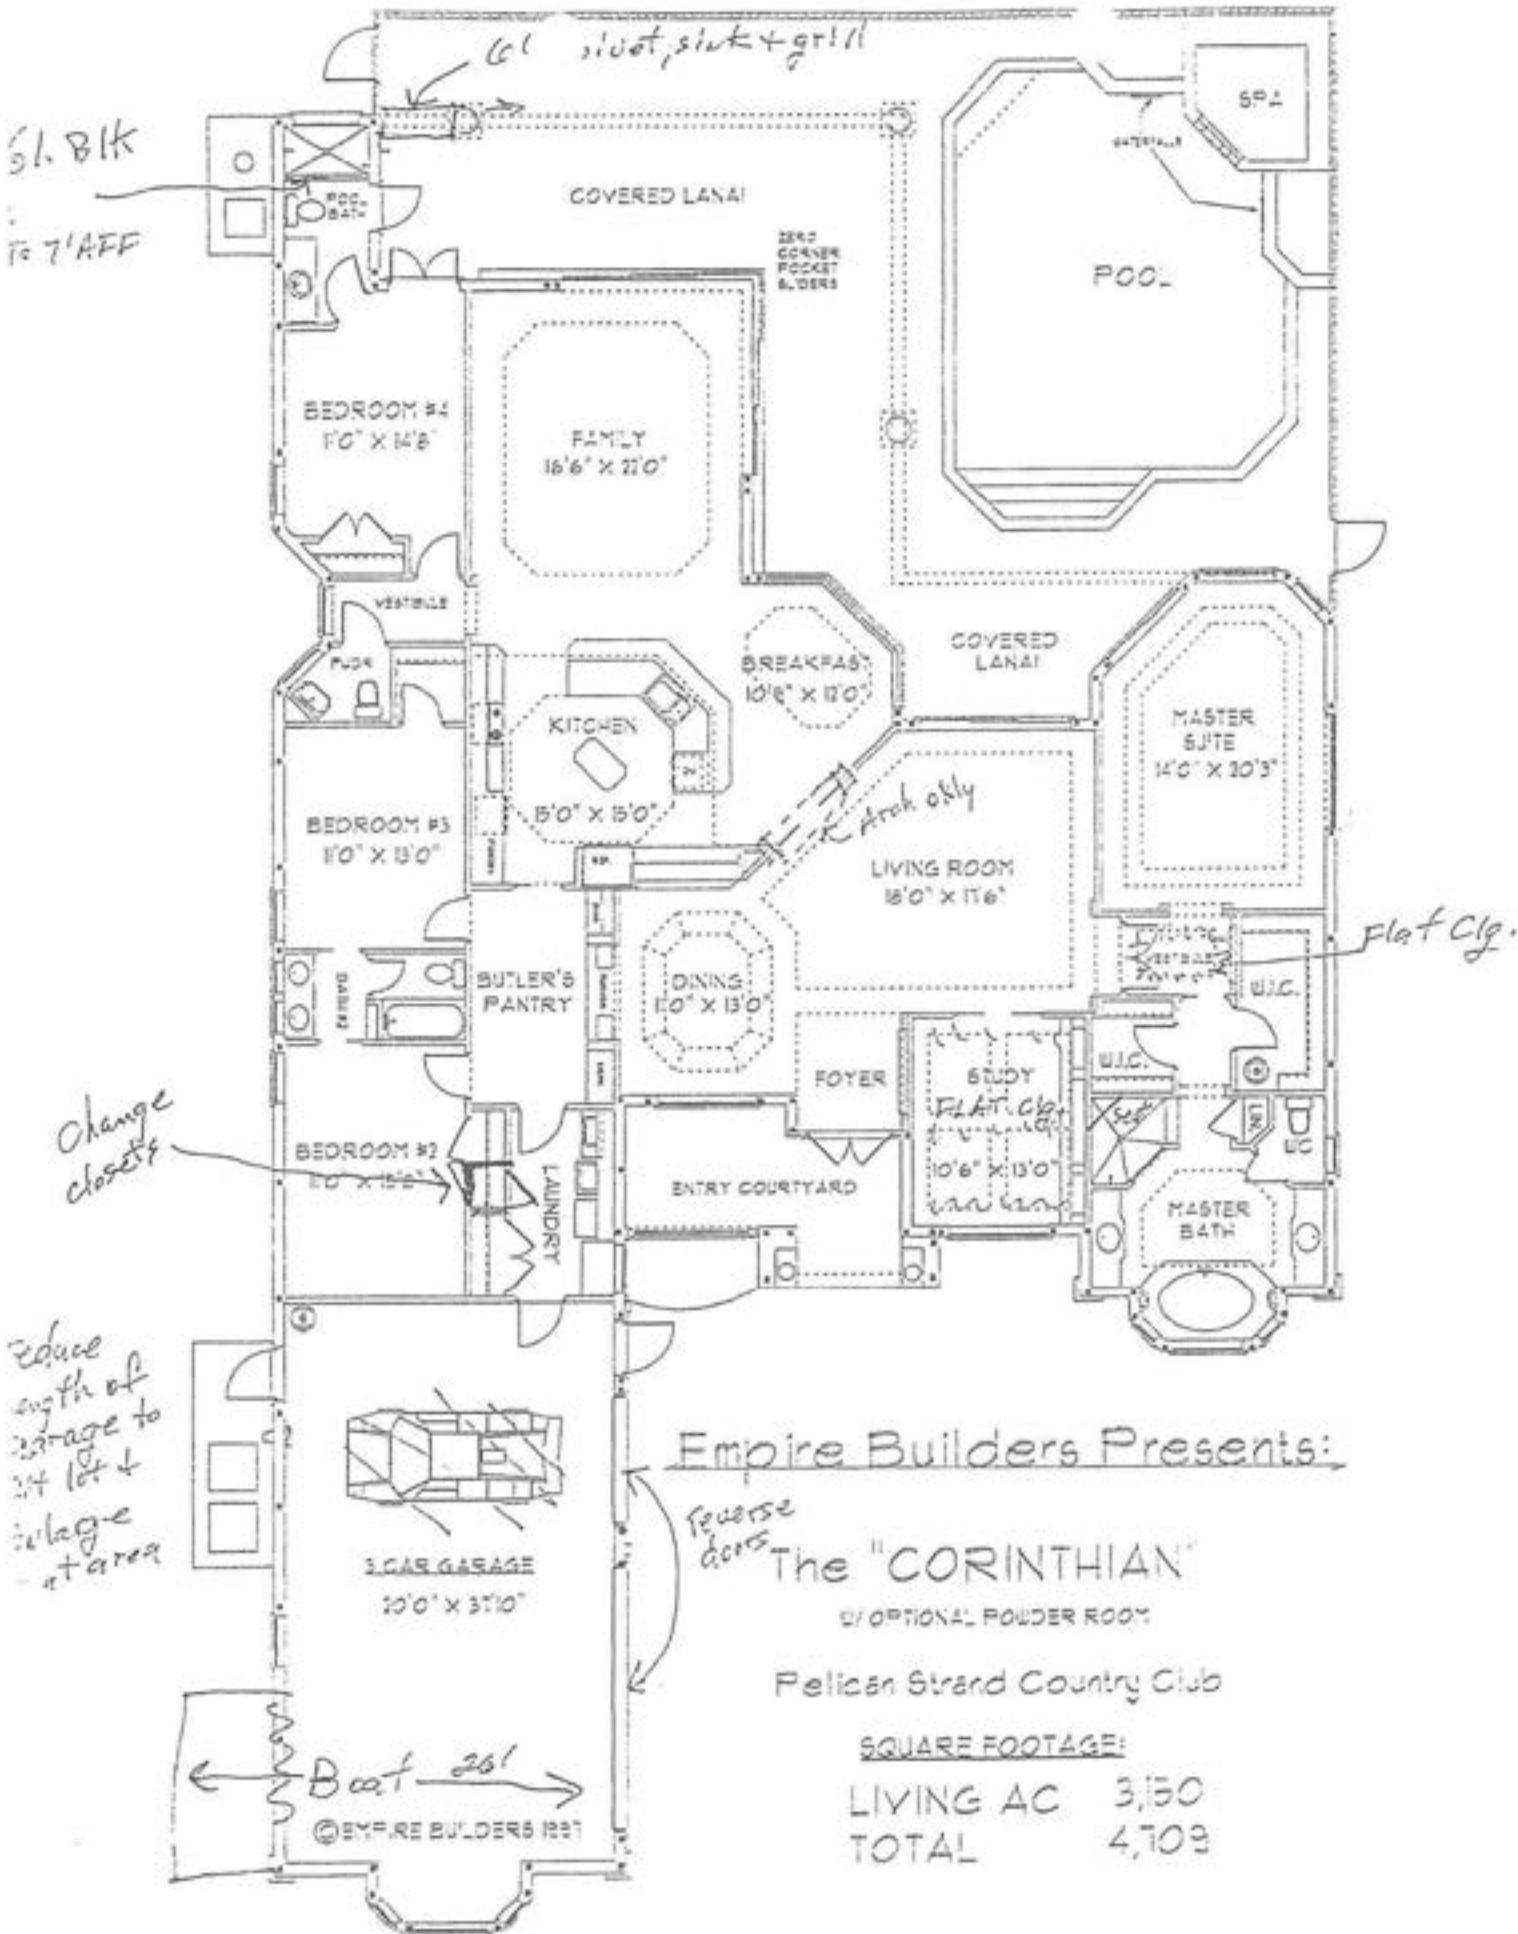

Empire Builders Presents:

The "CORINTHIAN"

W/ OPTIONAL POWDER ROOM

Pelican Strand Country Club


SQUARE FOOTAGE:

LIVING AC	3,150
TOTAL	4,709

©EMPIRE BUILDERS 1987


[illegible]

All measurements were made with precision, however, are shown as approximate. Naples Floorplans 591-2181

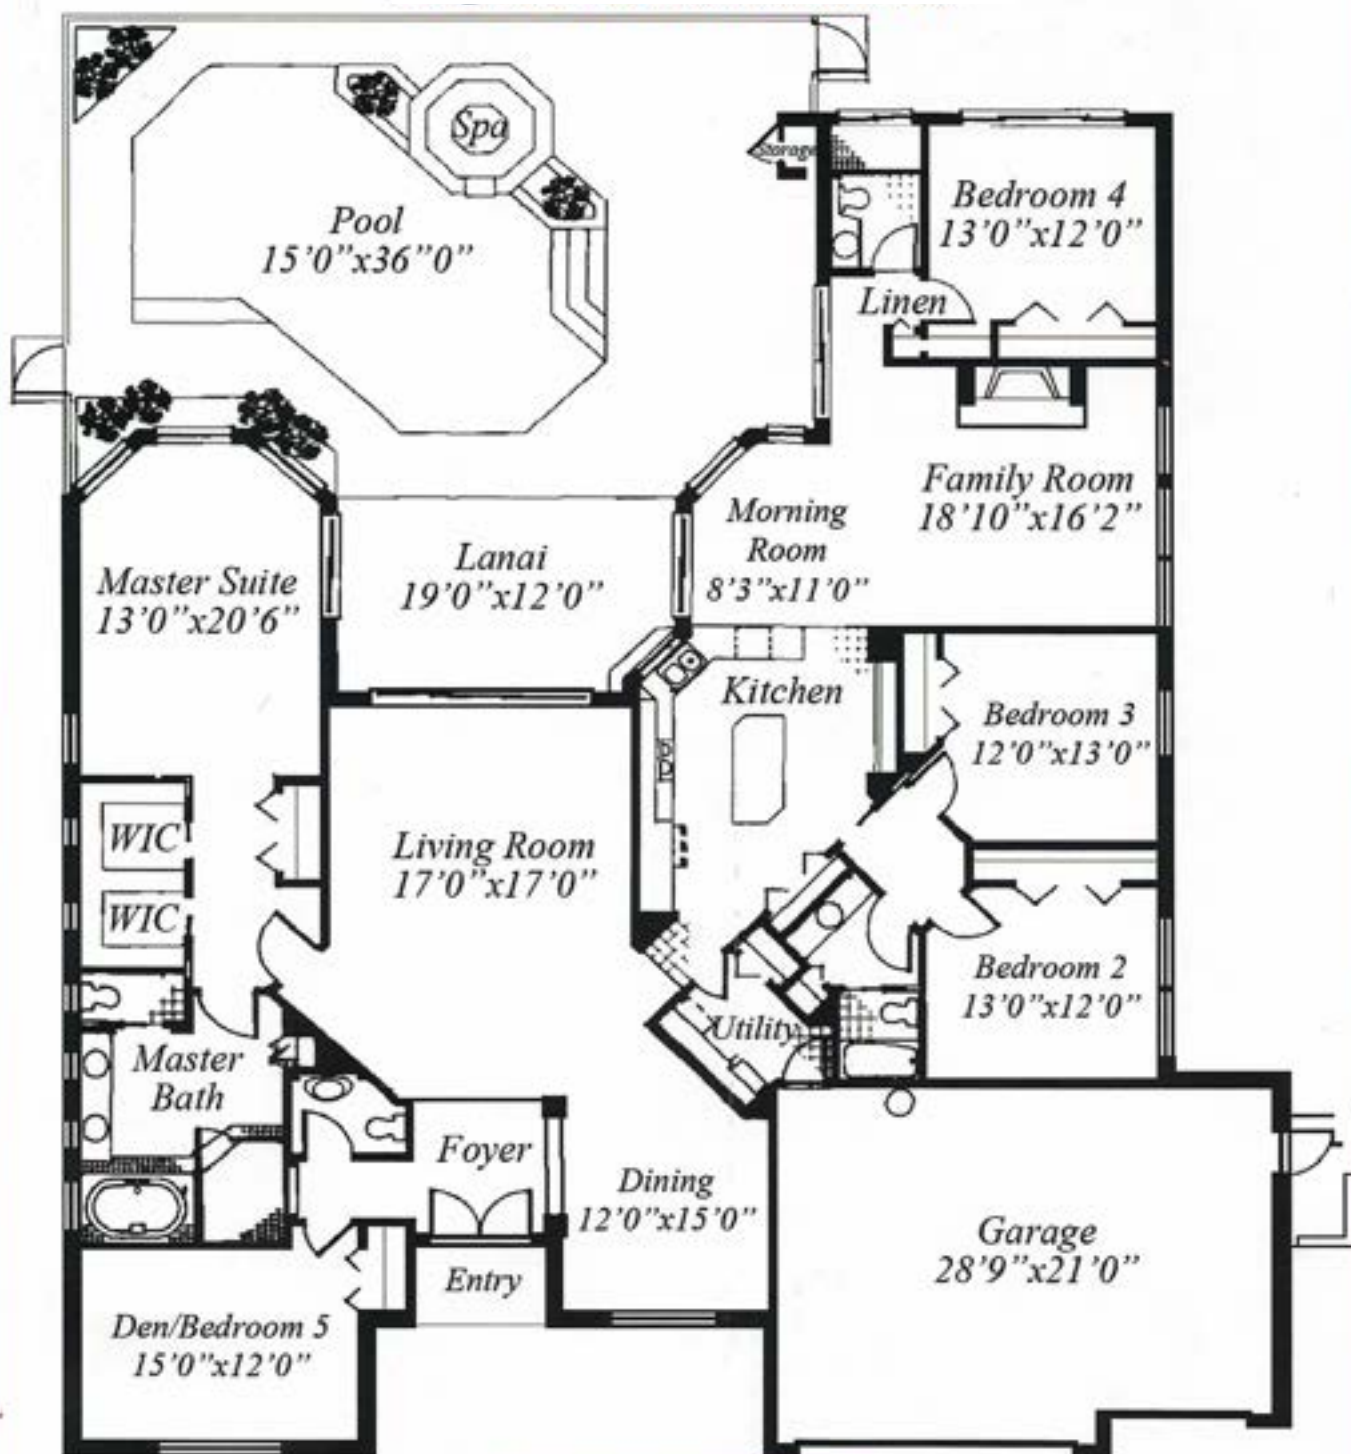

Living Area	
Living Area:	3,324 SF
Garage:	724 SF
Lanai Covered:	233 SF
Covered Entry:	100 SF
Other Covered Area:	40 SF
Total Area:	4,421 SF

Note: All dimensions are from tax records & builder floor plans - should be verified independently.

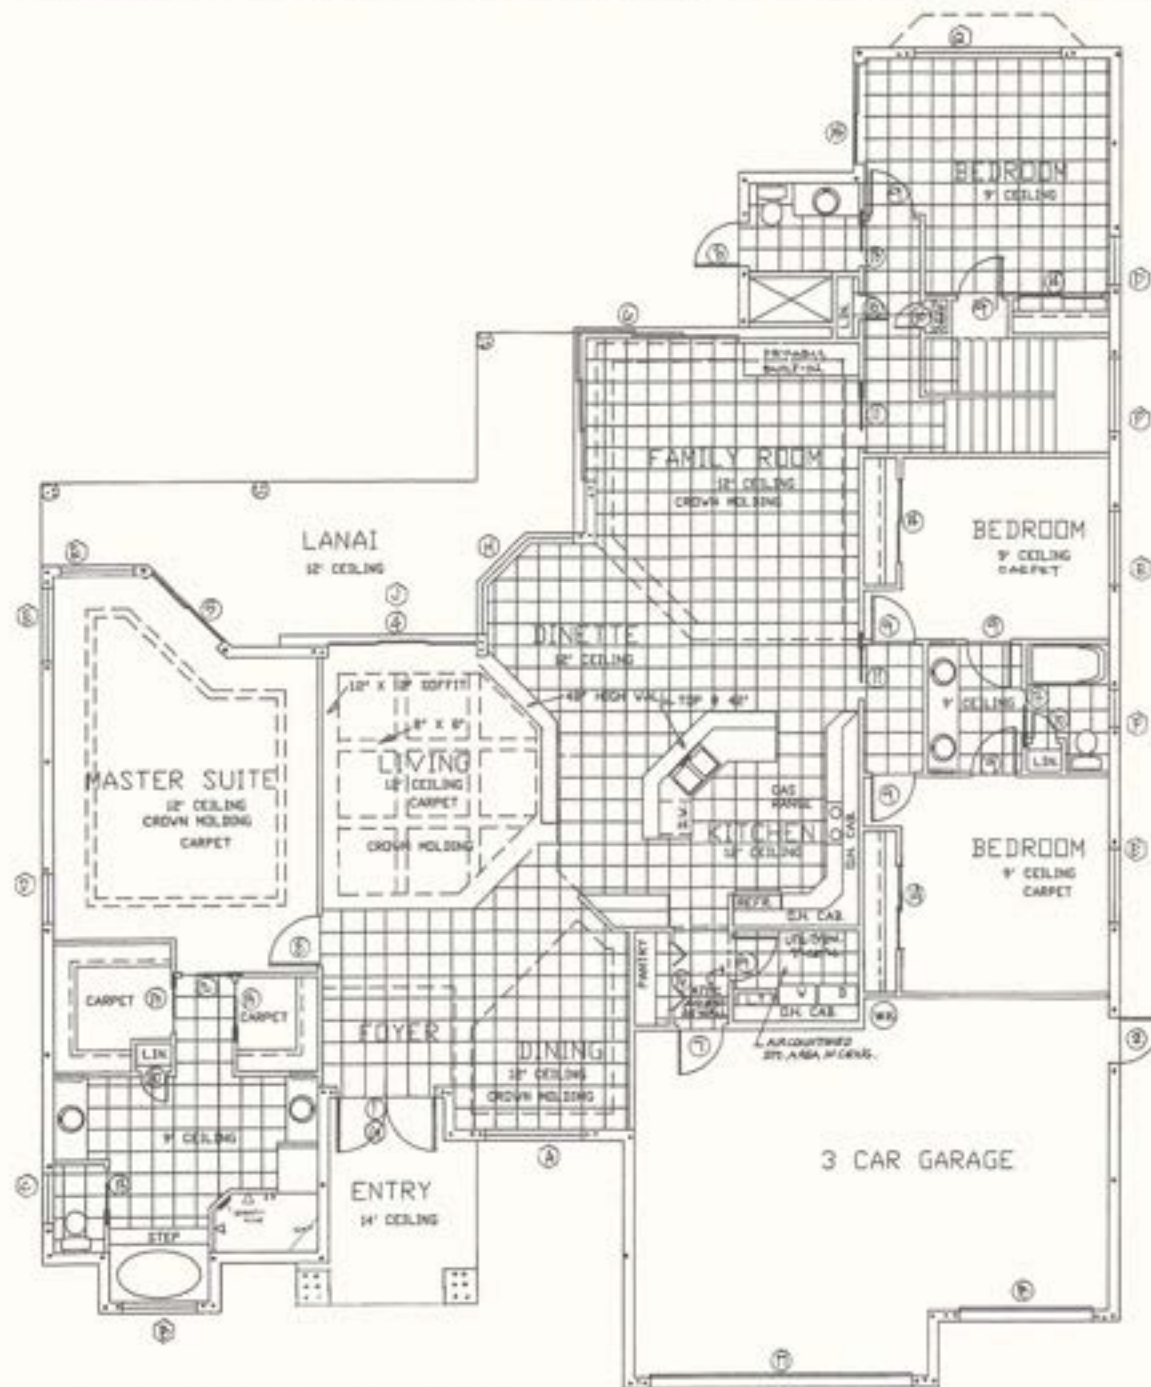

FLOOR PLAN - GENERAL NOTES

SCALE: 1/4" = 1'-0"




MASTER SUITE CEILING DETAIL


NOTE: PROVIDE PEST DEFENCE SYSTEM

SQUARE FOOTAGE

LIVING	
FIRST FLOOR	2892
SECOND FLOOR	68
GARAGE	676
LANAI	305
ENTRY	187
TOTAL	4577

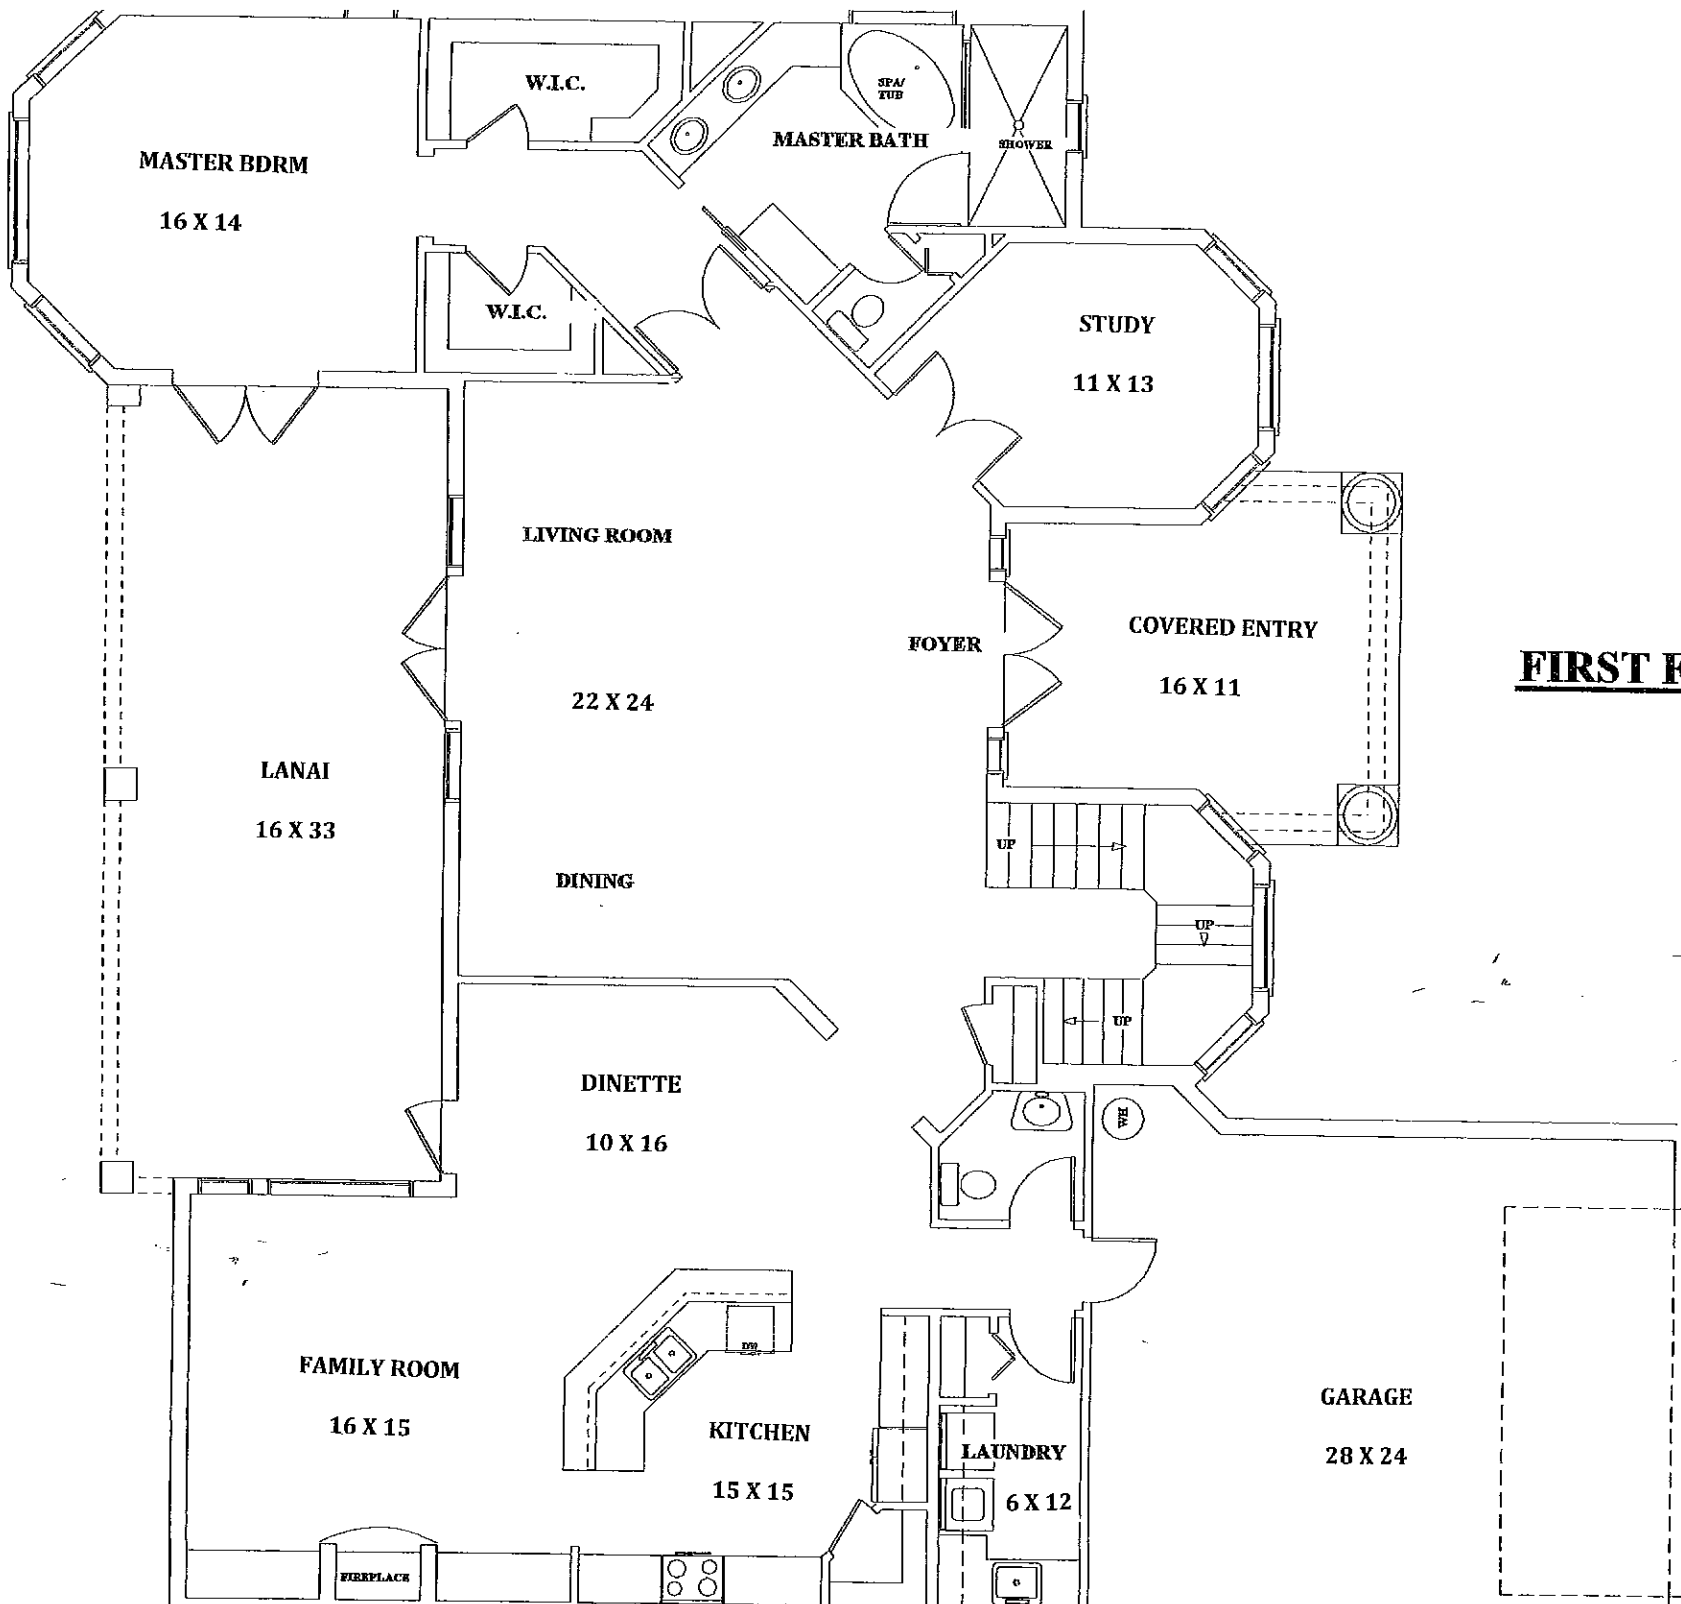

FIRST FLOOR PLAN

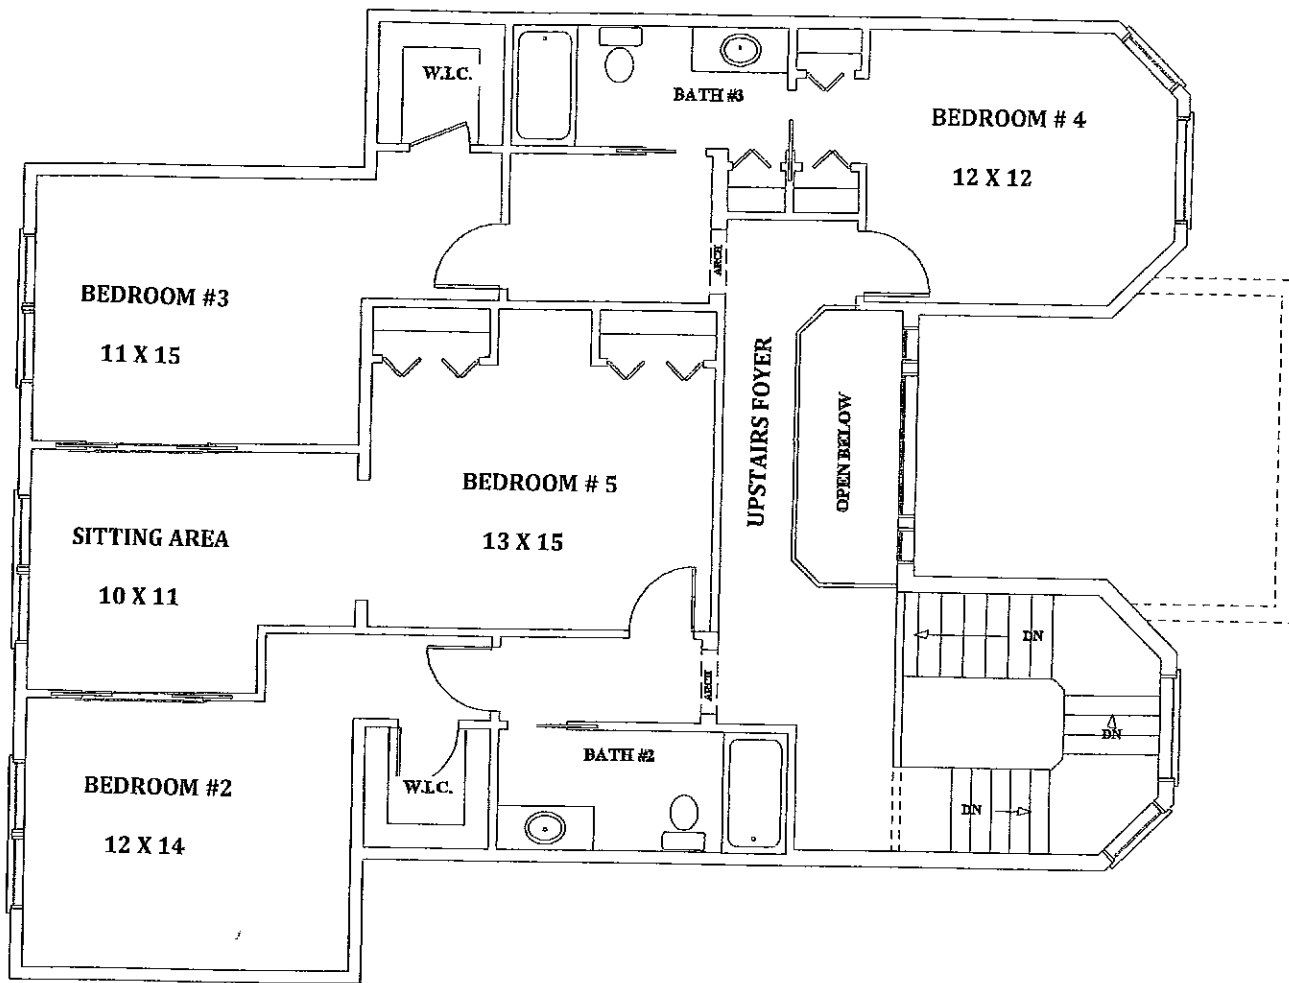

SECOND FLOOR