# Floor Plans

These floor plans have been assembled as a resource for you. They may not be inclusive of every home in the community.

Please note that over time, owners may make modifications to spaces that may not be captured in these original floor plans.

Renderings are not a guarantee of space measurement. Interested parties should verify through their own secured services.

Renée Hahn
Your Naples Real Estate Experts group

SCALE 1"=60'

30' 30'

6TH STREET NORTH

91ST AVENUE

VANDERBILT DRIVE

DRAINAGE RETENTION AREA

LAKE

LAKE

MODEL BUILDING (4 UNITS TYPICAL)

CABANA

POOL

VANDERBILT BEACH ROAD

TENNIS

98 homes
82 villas
176 condos
356 total

Note:

1. THIS CONTRACT INCLUDES BUILDING ONLY. PARKING AND ROAD ALIGNMENT, SURVEY AND PLATTING BY OTHERS
2. FINISH FLOOR ELEVATION AT GROUND FLOOR = 0'.0" IS FOR BUILDING CONSTRUCTION REFERENCING ONLY AND DOES NOT RELATE TO N.G.V.D.
3. ELEVATION 0'.0" = 18'.0" ABOVE M.O.L. (VERIFY WITH SITE ENGINEER)
4. UTILITIES, ELECTRICAL, PLUMBING AND MECHANICAL LAYOUT BY OTHERS.

PHASE CONSTRUCTION

AS BUILT DWG.
5-11-88


4 U.

BID SET 4-4-88

BEACHWALK GARDENS
RADNOR / COLLIER CORP.
NAPLES FLORIDA


SP

hector a. valdivia
architect p.a.
7300 old cutler rd.
c. gables fla. 33143
305-6629302

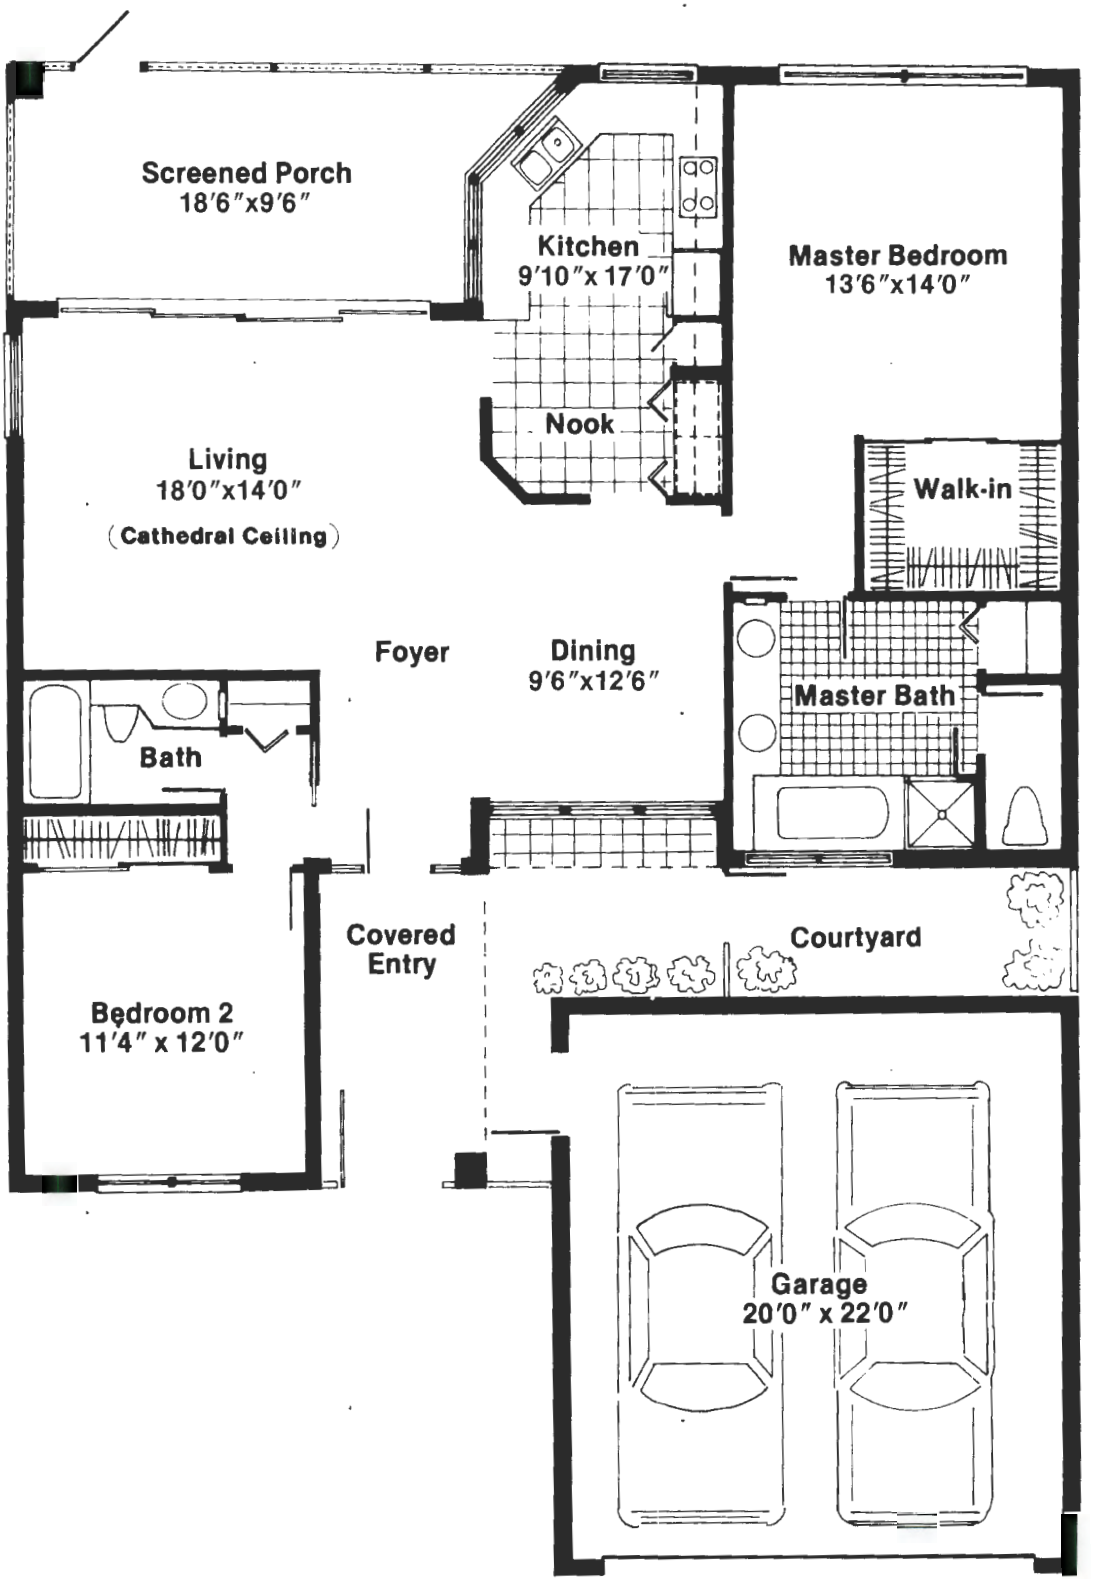


| | |
|---|---|
| **Living Area** | **1347 Sq. Ft.** |
| **Covered Porch & Entry** | **315 Sq. Ft.** |
| **Garage** | **440 Sq. Ft.** |
| **Total Area** | **2102 Sq. Ft.** |

# BEACHWALK HOME Type - A 2 Bedroom Residence

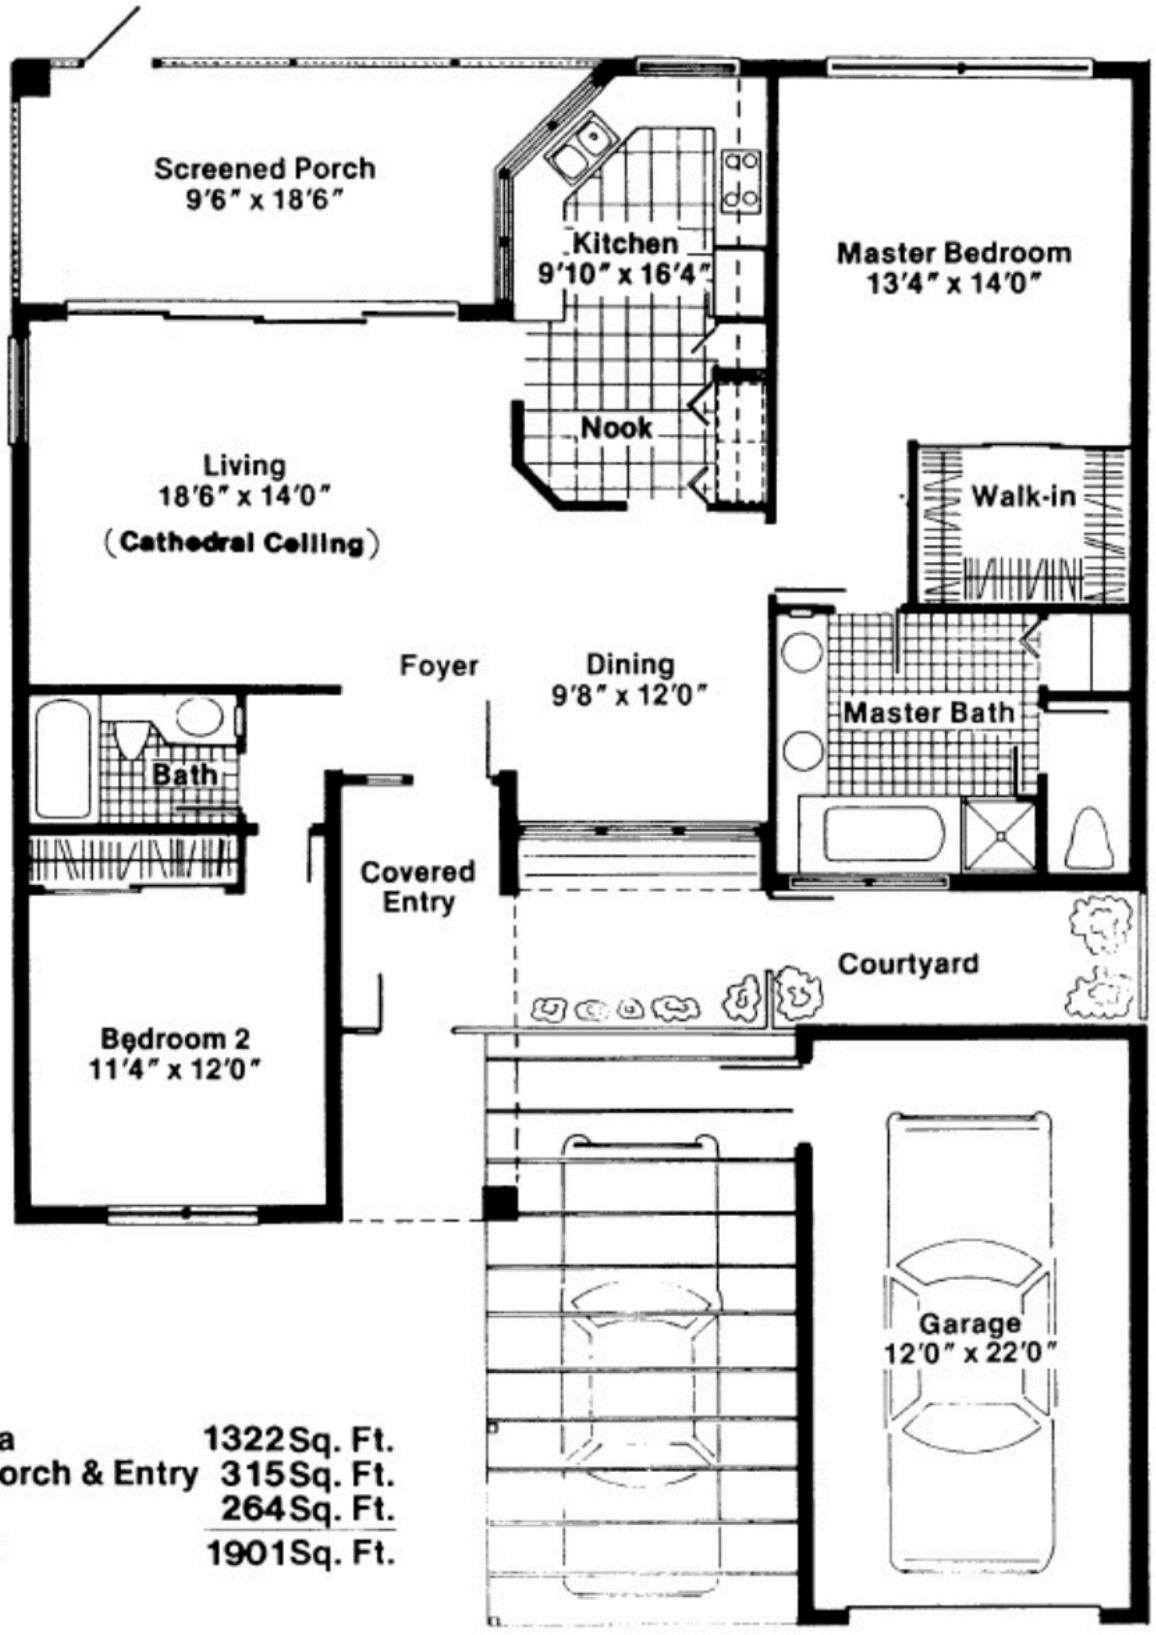



| | |
|---|---|
| Living Area | 1322 Sq. Ft. |
| Covered Porch & Entry | 315 Sq. Ft. |
| Garage | 264 Sq. Ft. |
| Total Area | 1901 Sq. Ft. |


# BEACHWALK GARDENS

2 Bedroom Residence


| | |
|---|---|
| Living Area | 1350 SQ.FT. |
| Covered Porch & Entry | 234 SQ.FT. |
| Covered Parking | 200 SQ.FT. |
| Total Area | 1784 SQ.FT. |

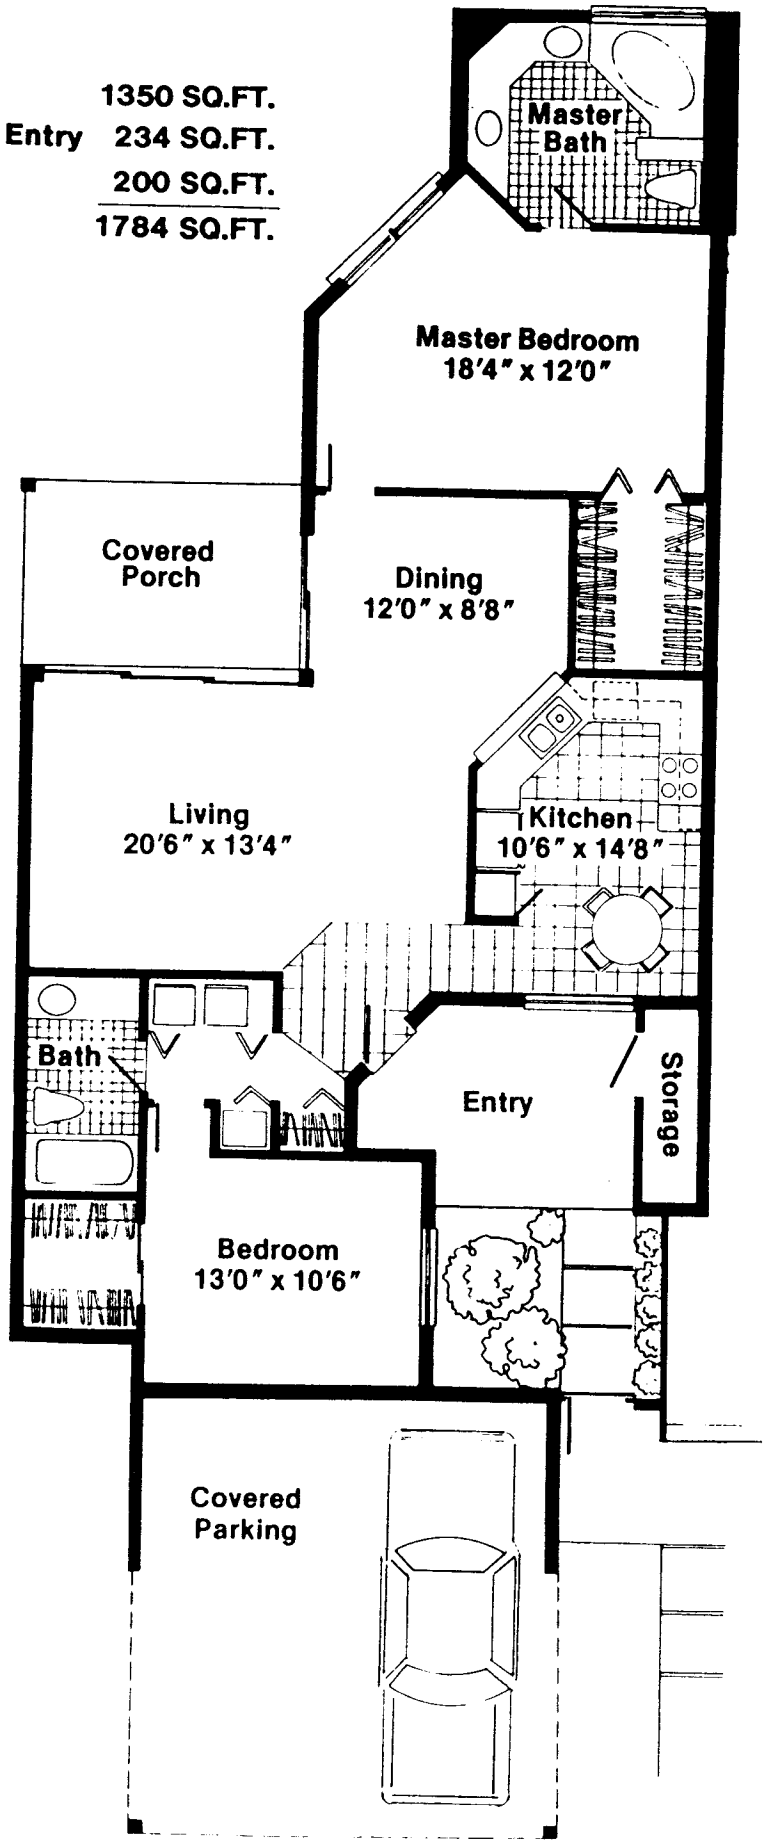

| | |
|---|---|
| **Living Area** | **1350 SQ.FT.** |
| **Covered Porch & Entry** | **234 SQ.FT.** |
| **Covered Parking** | **200 SQ.FT.** |
| **Total Area** | **1784 SQ.FT.** |

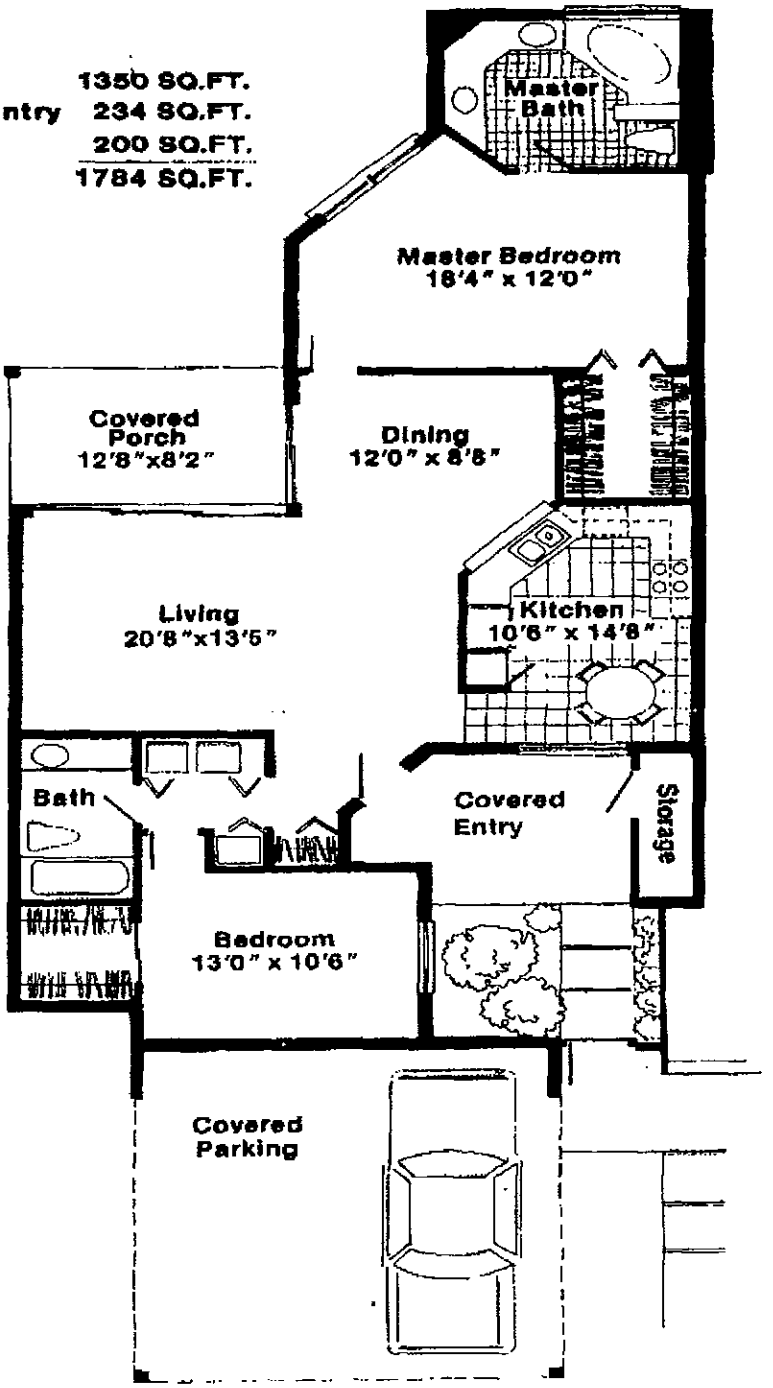


| | |
|---|---|
| **Living Area** | **1350 SQ.FT.** |
| **Covered Porch & Entry** | **234 SQ.FT.** |
| **Covered Parking** | **200 SQ.FT.** |
| **Total Area** | **1784 SQ.FT.** |

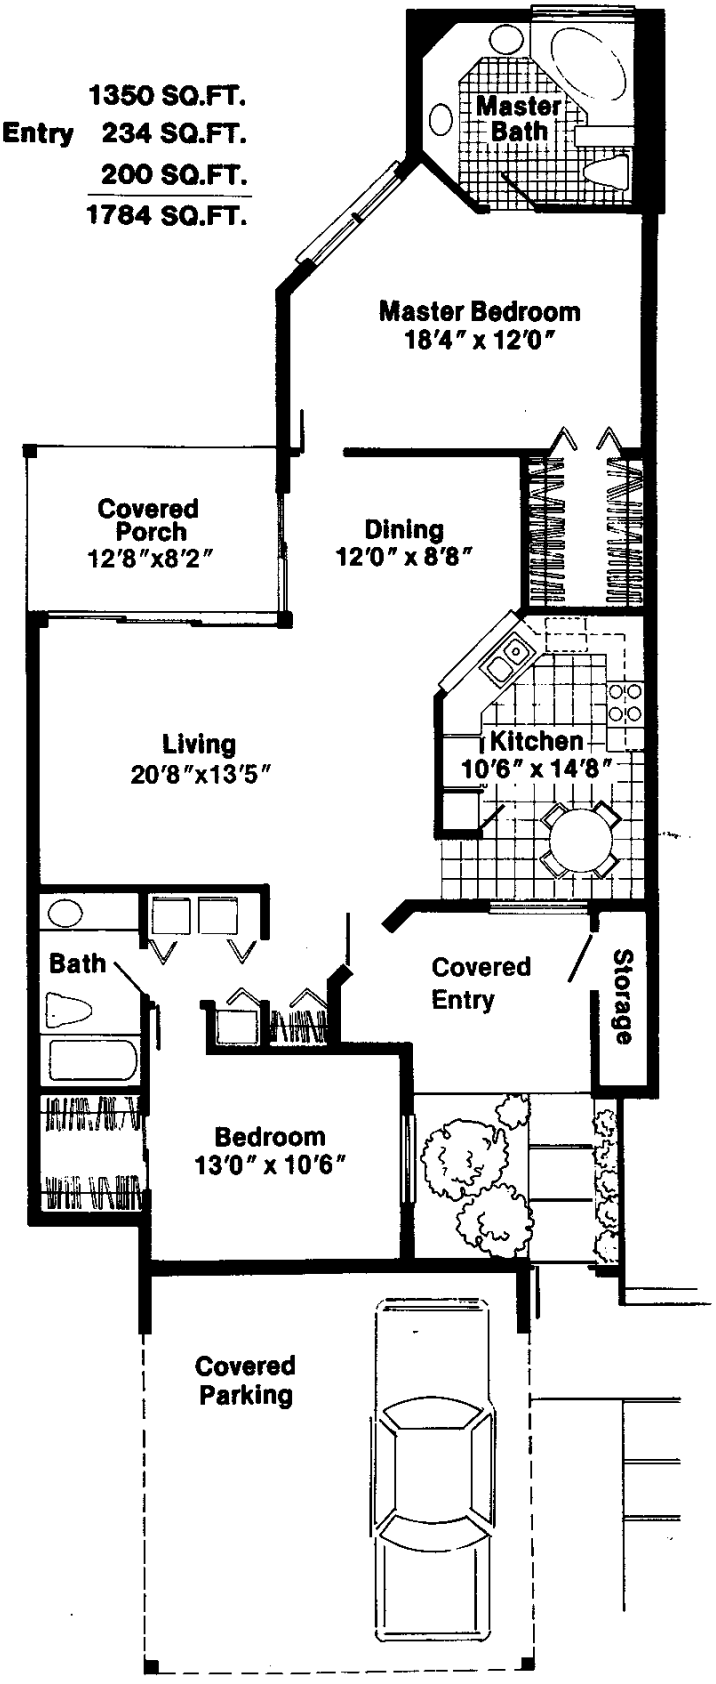


# BEACHWALK VILLA

2 Bedroom Residence

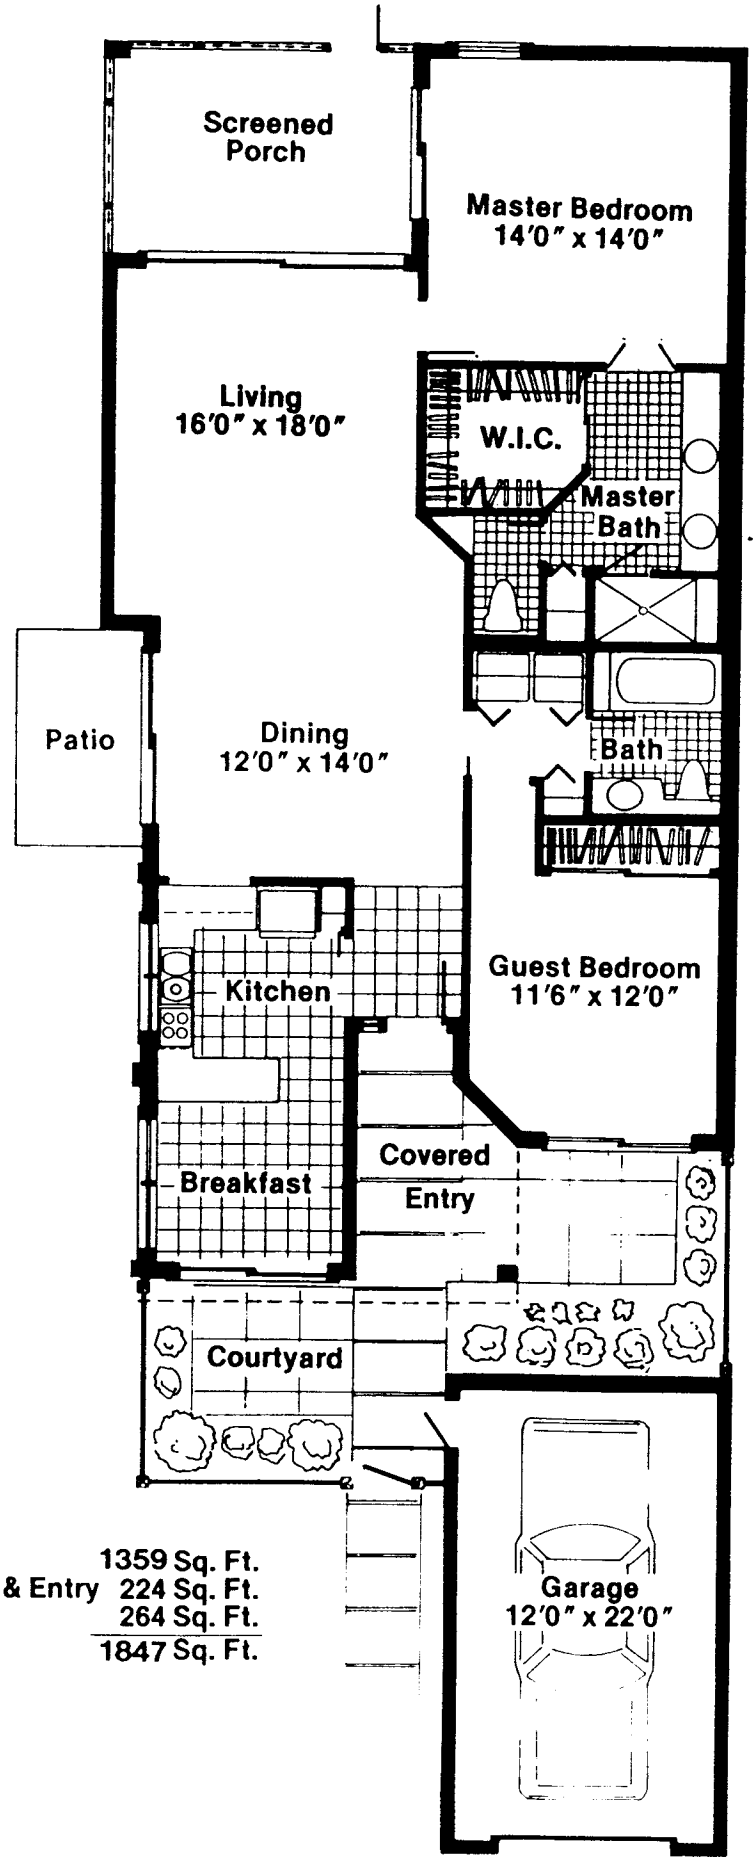



| | |
|---|---|
| Living Area | 1359 Sq. Ft. |
| Covered Porch & Entry | 224 Sq. Ft. |
| Garage | 264 Sq. Ft. |
| Total Area | 1847 Sq. Ft. |

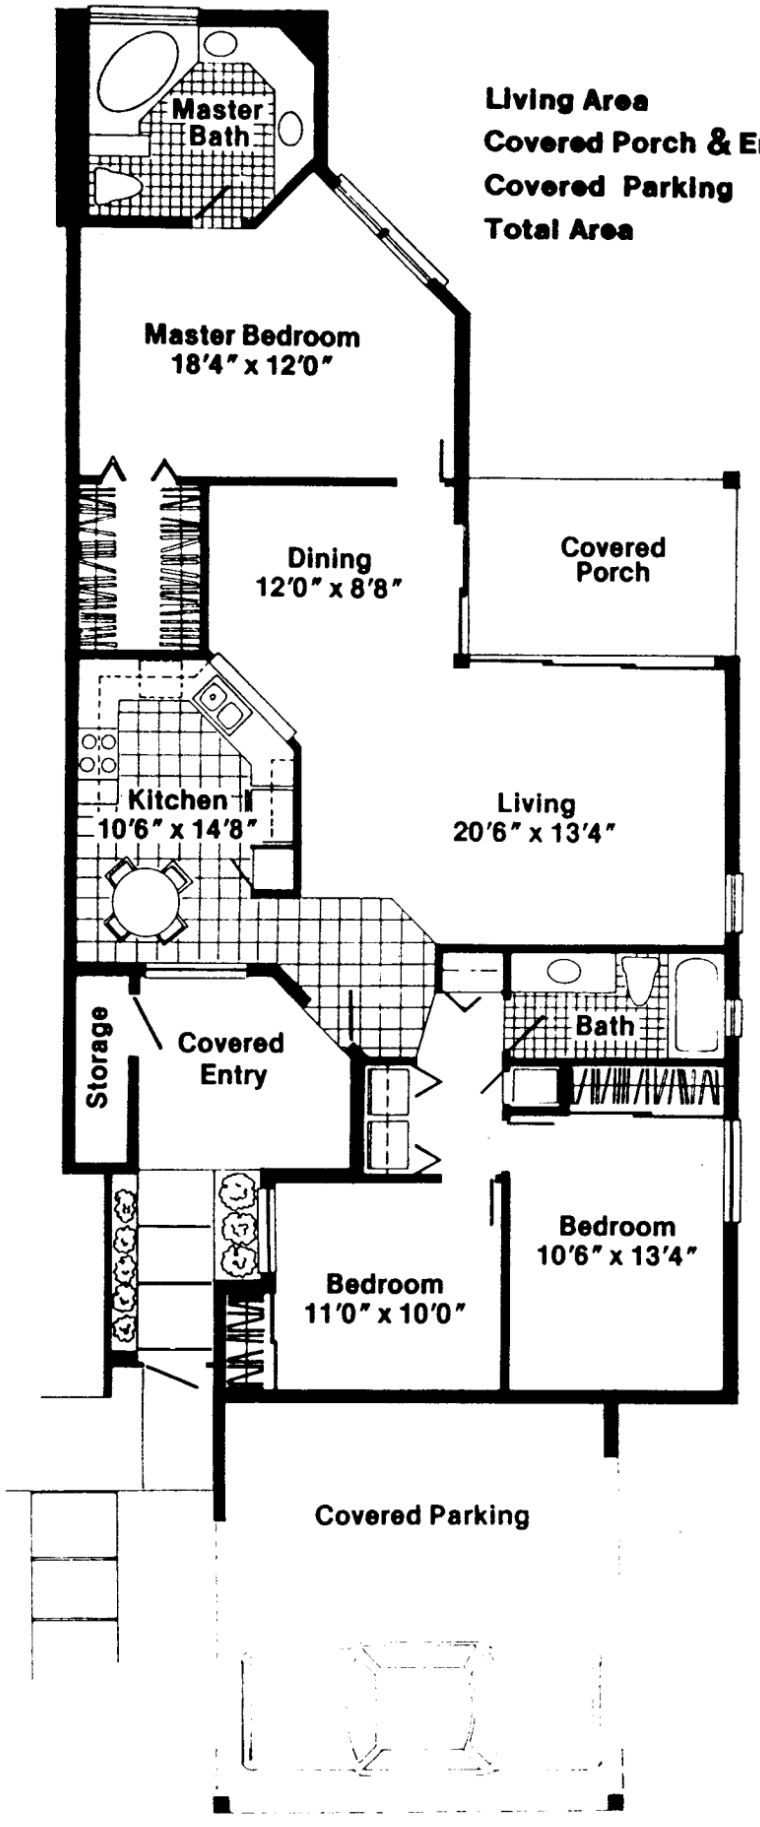


| | |
|---|---|
| **Living Area** | **1450 SQ.FT.** |
| **Covered Porch & Entry** | **207 SQ.FT.** |
| **Covered Parking** | **200 SQ.FT.** |
| **Total Area** | **1857 SQ.FT.** |


# BEACHWALK GARDENS

3 Bedroom Residence

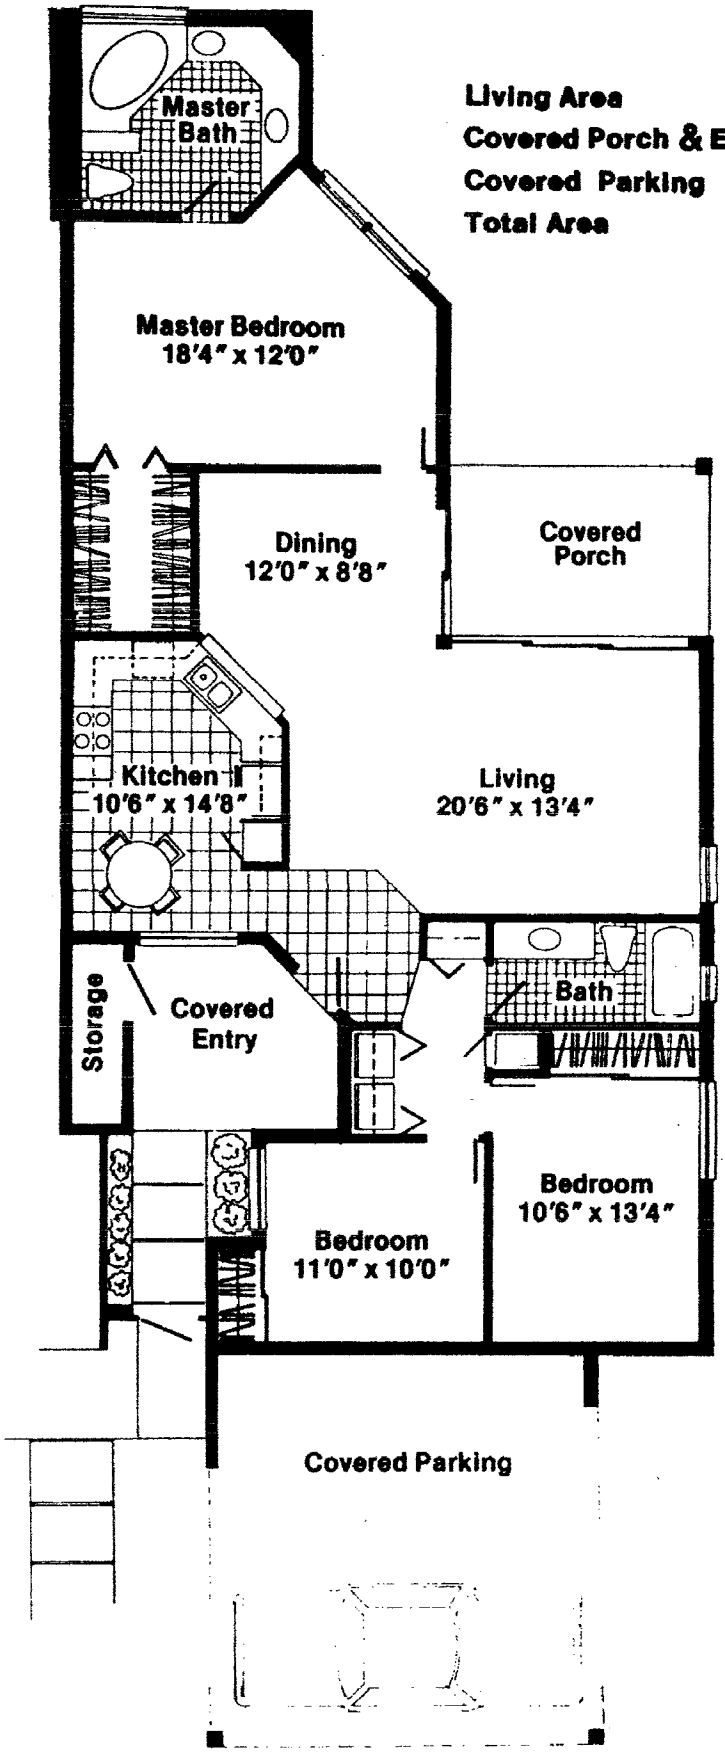



| | |
|---|---|
| Living Area | 1450 SQ.FT. |
| Covered Porch & Entry | 207 SQ.FT. |
| Covered Parking | 200 SQ.FT. |
| Total Area | 1857 SQ.FT. |


3/2 home

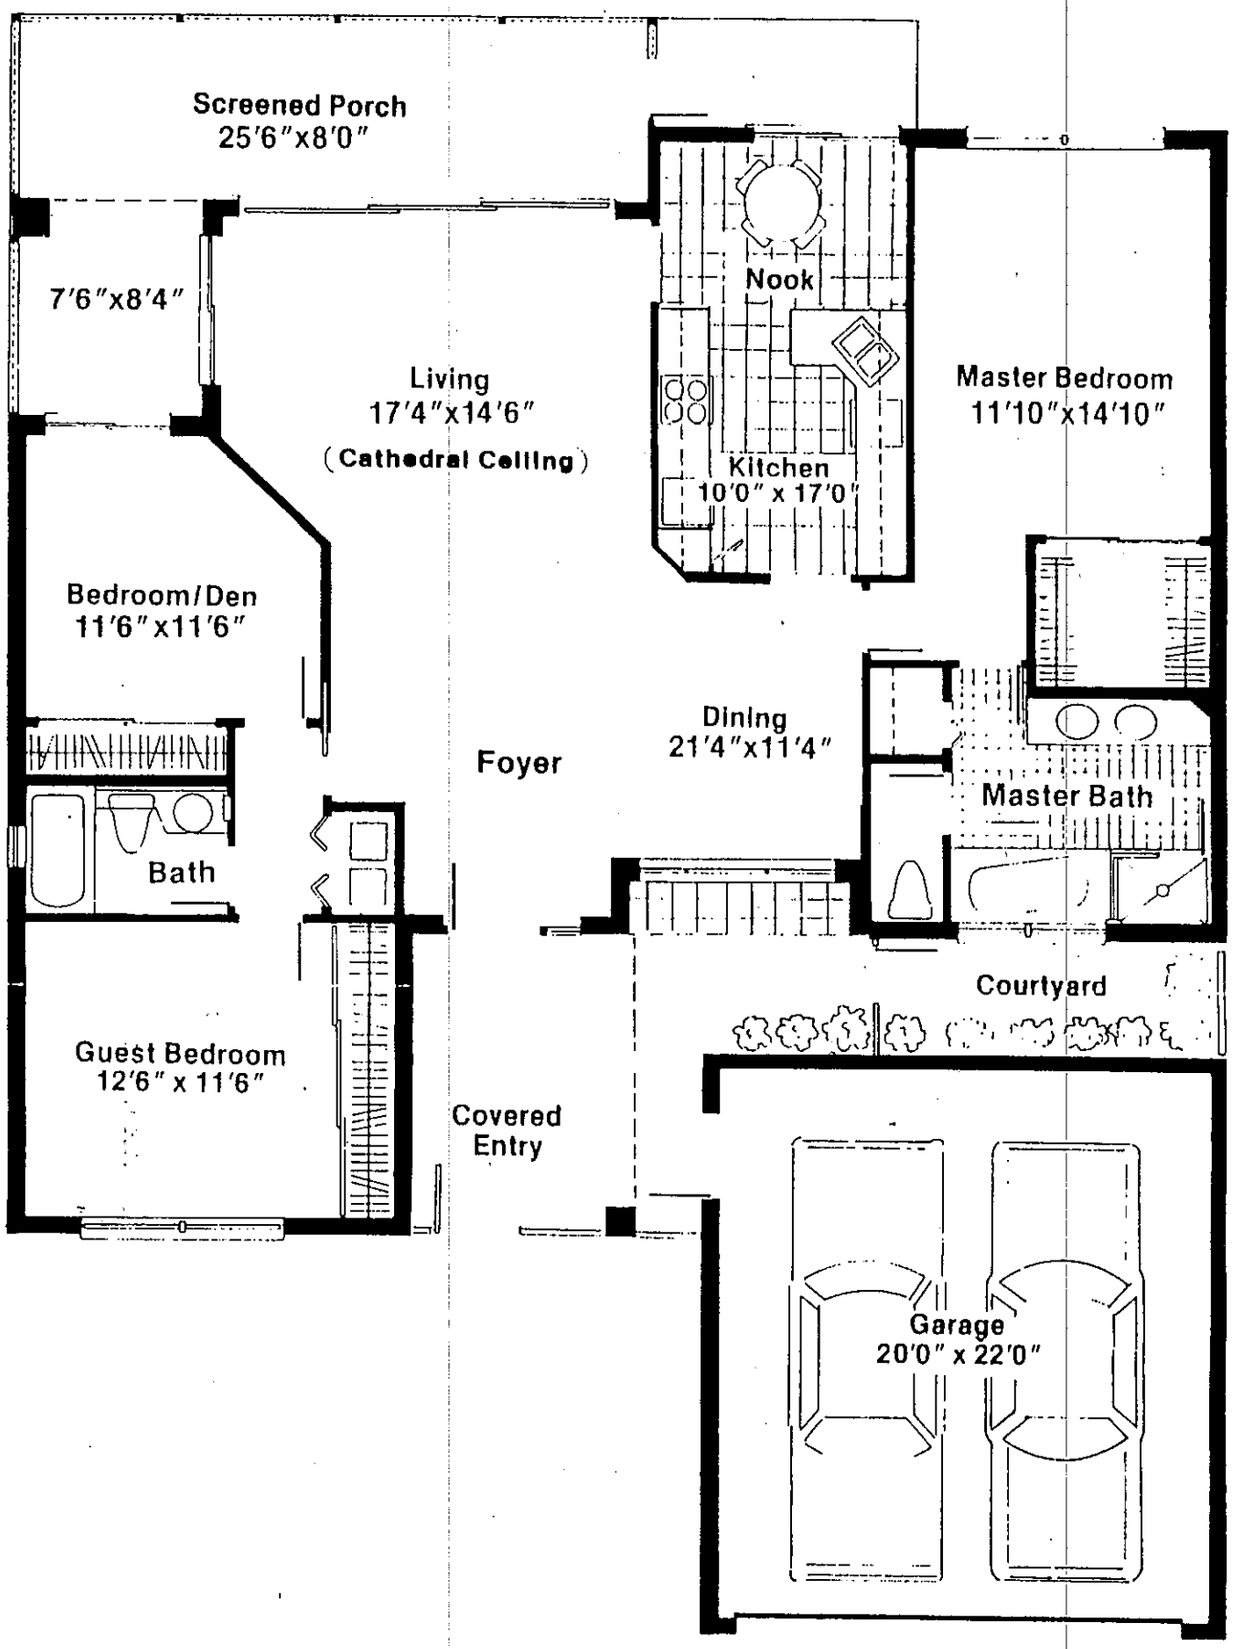


| | |
|---|---|
| Living Area | 1610 Sq. Ft. |
| Covered Porch & Entry | 355 Sq. Ft. |
| Garage | 440 Sq. Ft. |
| Total Area | 2405 Sq. Ft. |

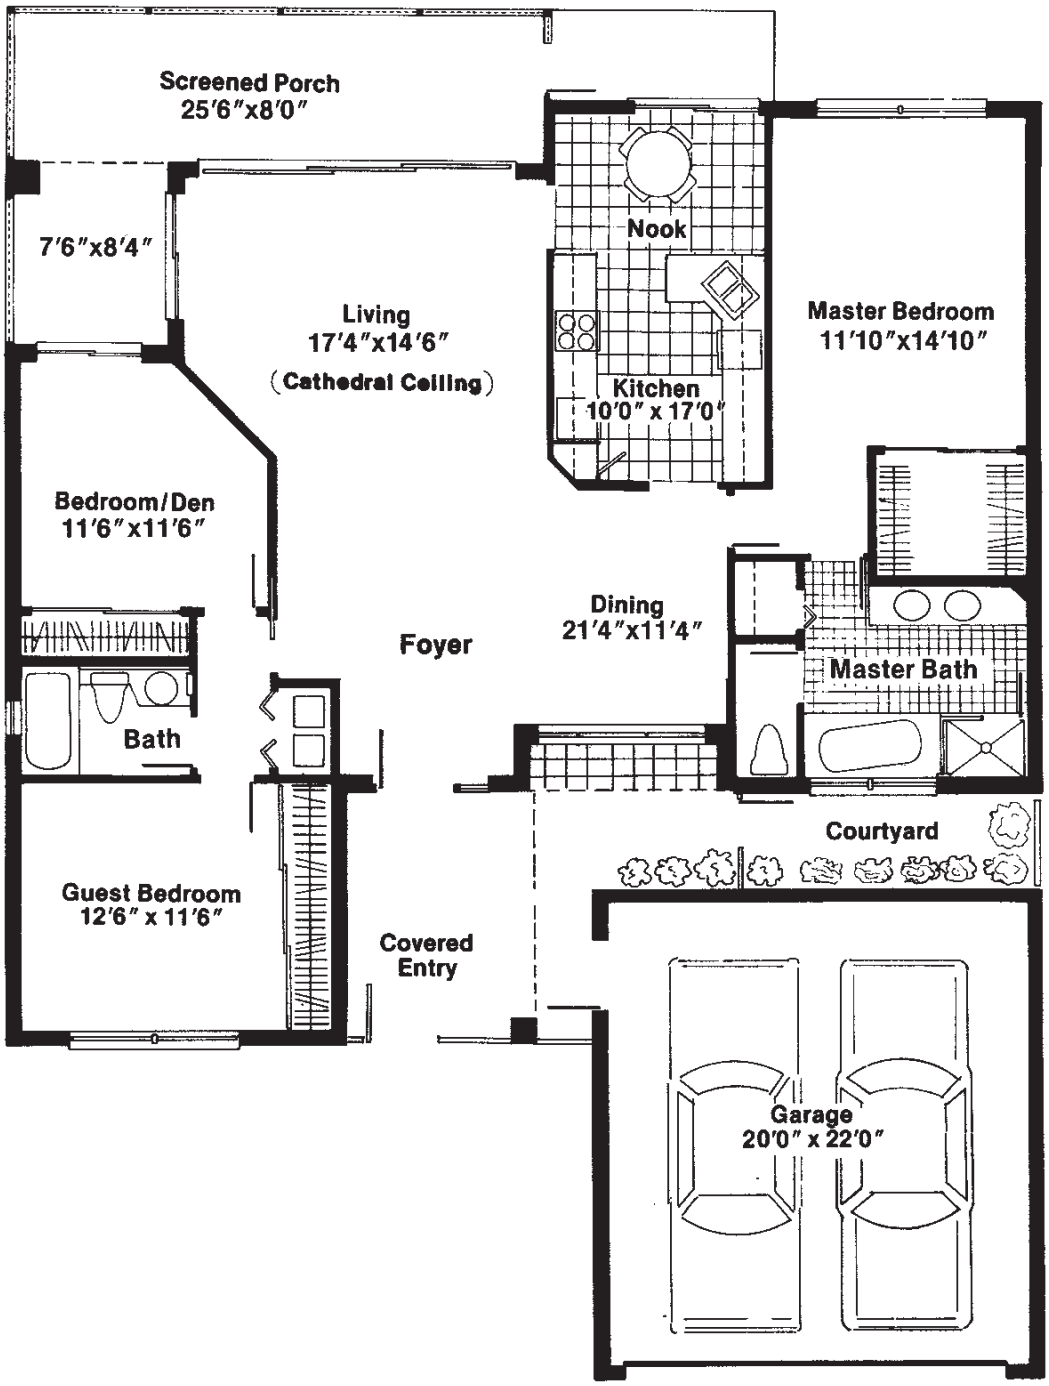


| | |
|---|---|
| **Living Area** | **1610 Sq. Ft.** |
| **Covered Porch & Entry** | **355 Sq. Ft.** |
| **Garage** | **440 Sq. Ft.** |
| **Total Area** | **2405 Sq. Ft.** |

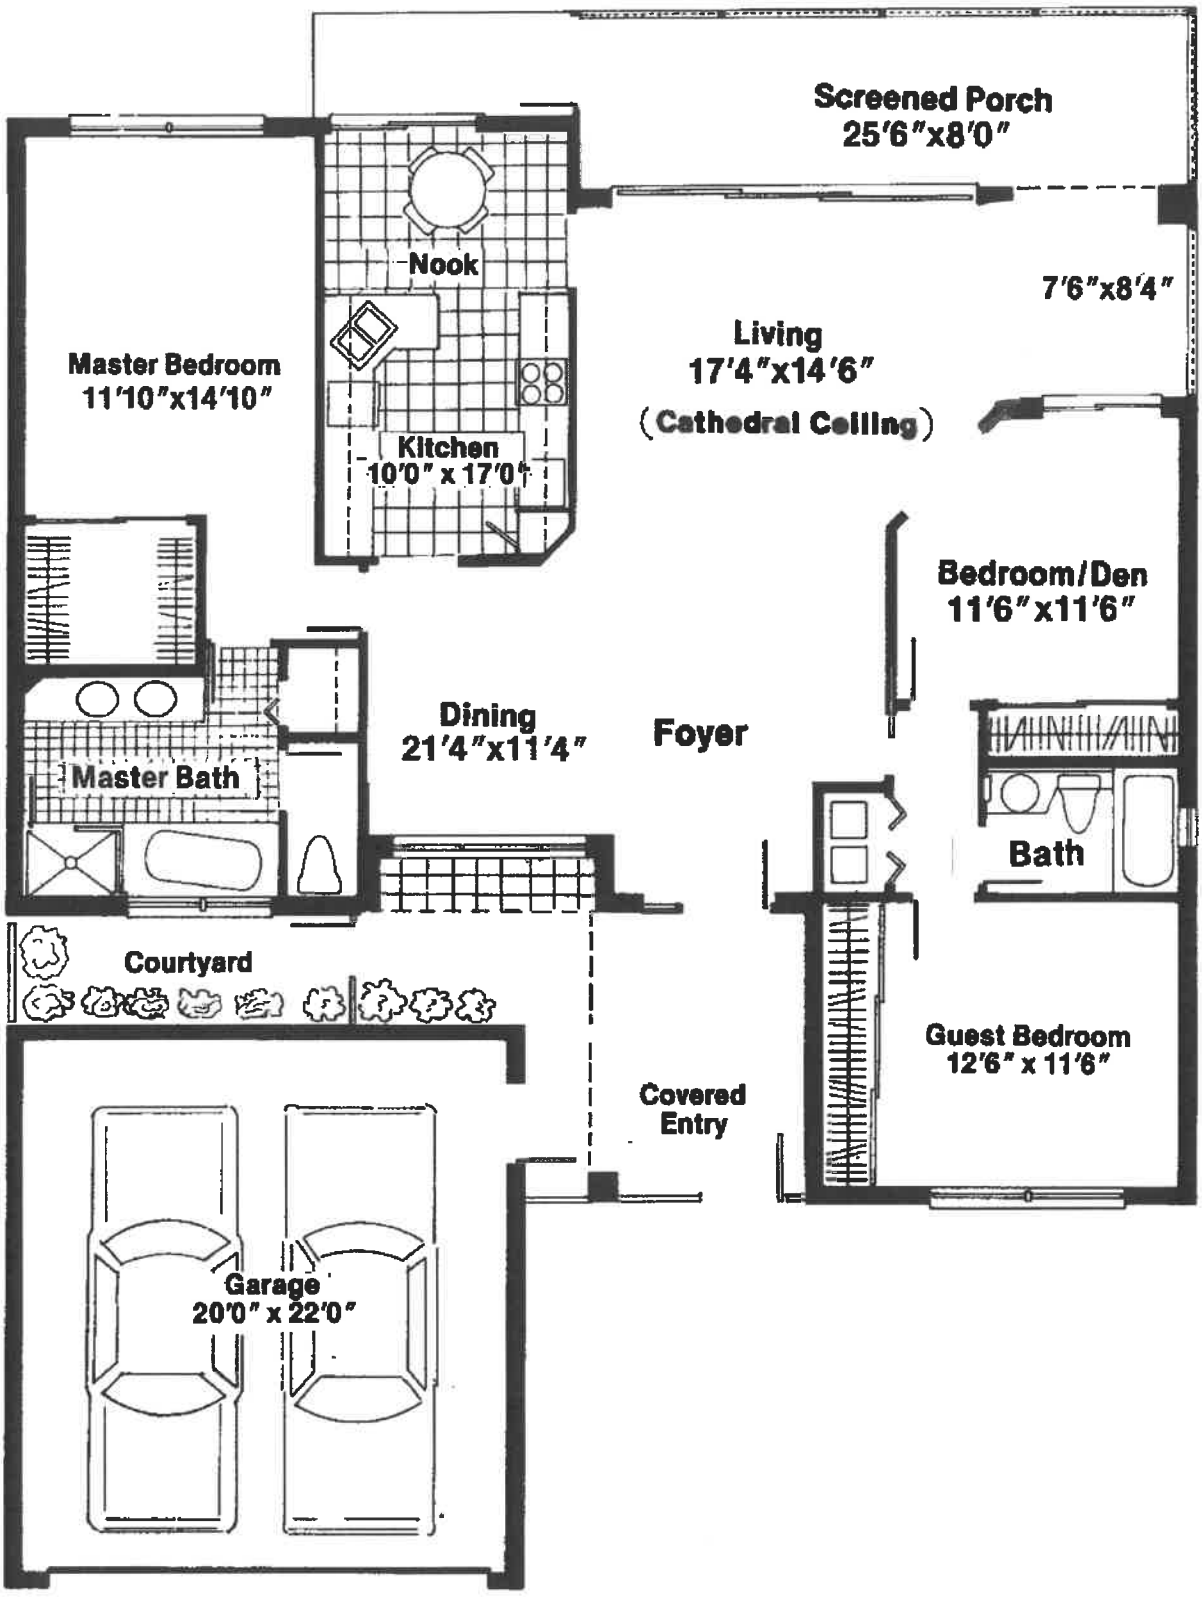


| | |
|---|---|
| Living Area | 1610 Sq. Ft. |
| Covered Porch & Entry | 355 Sq. Ft. |
| Garage | 440 Sq. Ft. |
| Total Area | 2405 Sq. Ft. |