
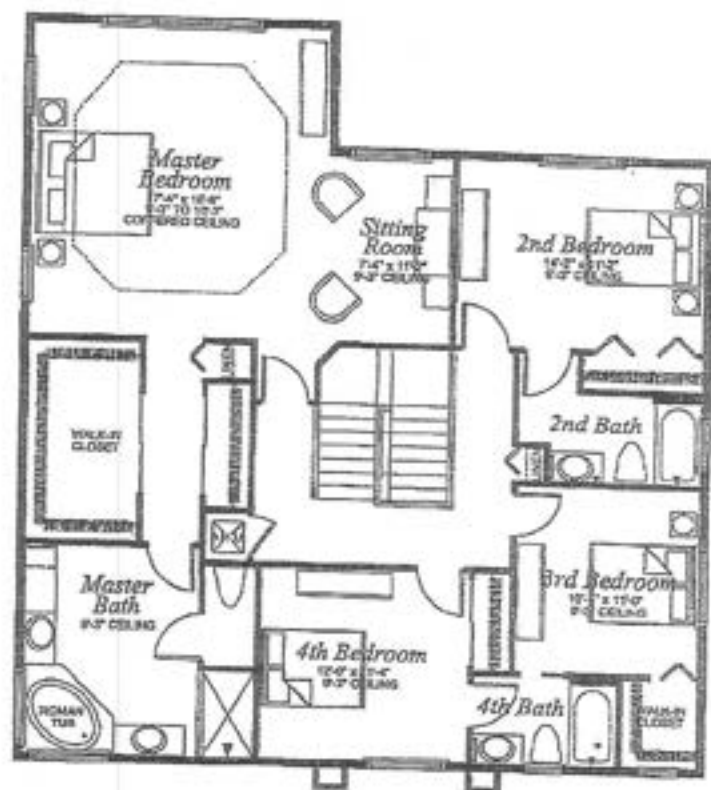


Floor Plans

These floor plans have been assembled as a resource for you. They may not be inclusive of every home in the community.

Please note that over time, owners may make modifications to spaces that may not be captured in these original floor plans.

Renderings are not a guarantee of space measurement. Interested parties should verify through their own secured services.

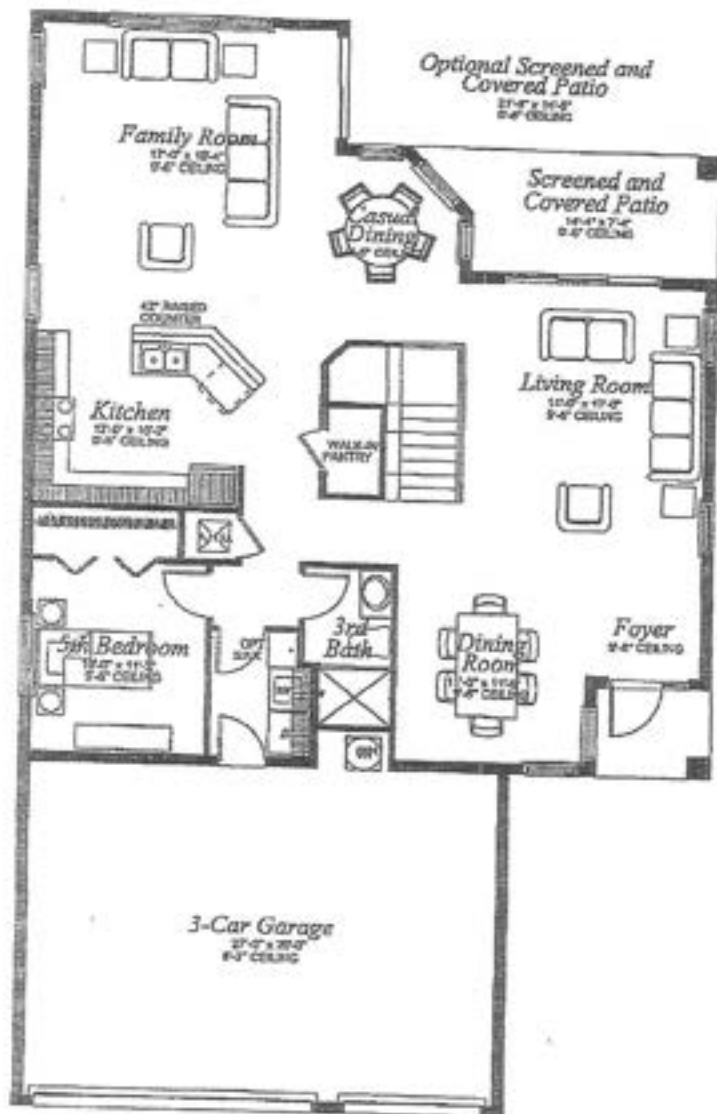

MARBELLA LAKES PLAN 8
4TH BATH JACK AND JILL OPTION
A/C Square Feet 3,013
Total Square Feet 3,756





CAPRI

2 Bedrooms plus Den, 2 Baths, 1-Car Garage
1,442 a/c sq. ft. • 1,979 total sq. ft.

FIRST FLOOR RESIDENCE





CAPRI

1st Floor Residence
2 BR + Den, 2BA, 1-Car Garage

UNDER AIR 1,534 sq. ft.
TOTAL 1,979 sq. ft.

Drawings & specifications provided herein are for conceptual purposes only, and are subject to change without notice.
Floor Plan measurements are approximate and drawings are not to scale.

POSITANO

2 Bedrooms plus Den or Optional 3rd Bedroom, 2 Baths,
1-Car Garage • 1,583 a/c sq. ft. • 2,049 total sq. ft.

FIRST FLOOR END RESIDENCE



POSITANO

2 Bedrooms plus Den or Optional 3rd Bedroom, 2 Baths
1-Car Garage, 1,609 a/c sq. ft. • 2,075 total sq. ft.

FIRST FLOOR END RESIDENCE







SORRENTO

3 Bedrooms, 2½ Baths, 1-Car Garage
2,143 a/c sq. ft. • 2,573 total sq. ft.

SECOND FLOOR RESIDENCE



SANTIAGO

2 Bedrooms plus Den or Optional
3rd Bedroom, 2½ Baths, 2-Car Garage
2,144 a/c sq. ft. • 2,947 total sq. ft.





BARCELONA

3 Bedrooms plus Den or Optional
4th Bedroom, 3 Baths, 2-Car Garage
2,189 a/c sq. ft. • 2,925 total sq. ft.





ANDALUCIA

3 Bedrooms plus Den or Optional 4th Bedroom,
3 Baths, 3-Car Garage
2,269 a/c sq. ft. + 3,006 total sq. ft.



3 Bedrooms plus Den, 2½ Baths, 2-Car Garage
2,306 a/c sq. ft. • 2,966 total sq. ft.

A large, two-story house with a red-tiled roof, white columns, and a large arched window, surrounded by lush landscaping. The house features a combination of light green and tan stucco. The front facade includes a large arched window with a decorative pediment and a small balcony above it. The roof is covered in reddish-brown tiles. The house is set on a landscaped lot with various plants and trees.



VALENCIA

2 Bedrooms plus Den or Optional
3rd Bedroom, 2½ Baths, 2-Car Garage
2,308 a/c sq. ft. • 2,943 total sq. ft.



CORDOBA

3 Bedrooms plus Den or Optional
4th Bedroom, 3 Baths, 2-Car Garage
2,439 a/c sq. ft. • 3,024 total sq. ft.




AVILA

4 Bedrooms, 3 Baths, 3-Car Garage
2,604 a/c sq. ft. • 3,452 total sq. ft.



Vizcaya at Marbella Lakes Naples

3 Bedrooms plus Den or Optional 4th Bedroom, 2 ½ Baths, 2-Car Garage
2,682 a/c sq.ft. • 3,335 total square ft.

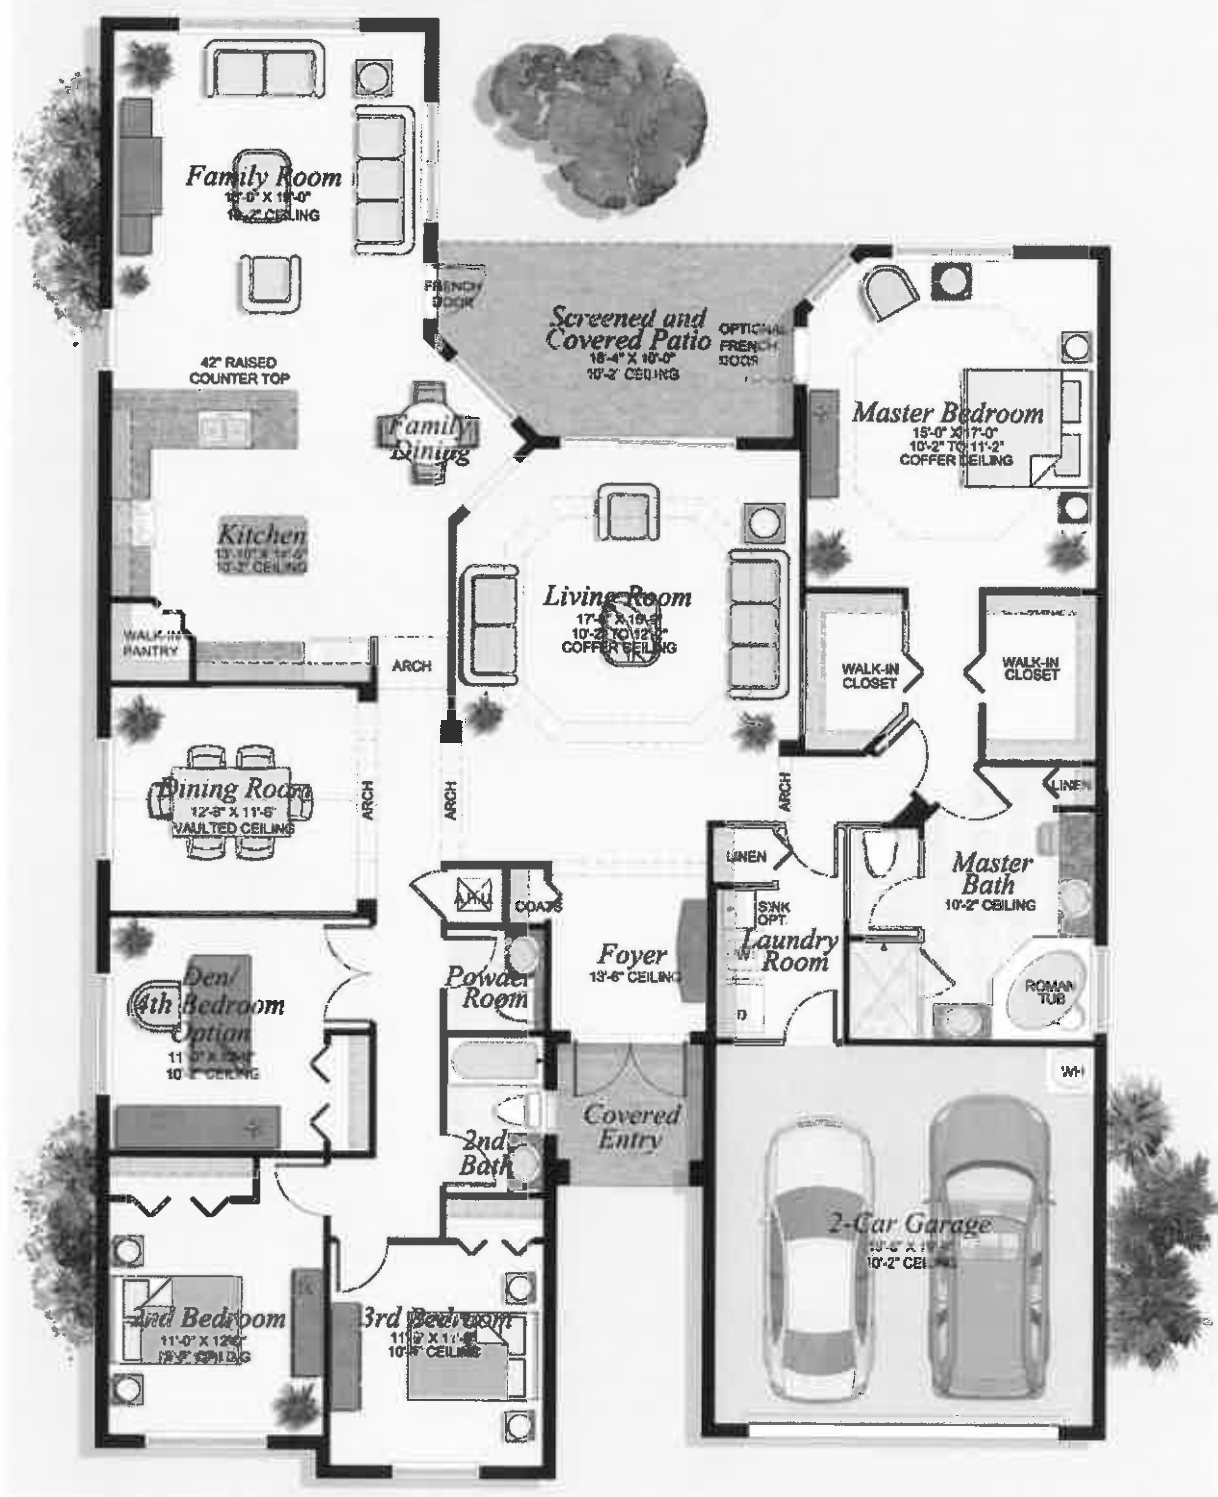



GRANADA

4 Bedrooms plus Loft, 3 Baths, 2-Car Garage
2,800 a/c sq. ft. + 3,506 total sq. ft.



**NEW
PLAN!**



MONTESA

3 Bedrooms plus Den and Loft

3½ Baths, 2-Car Garage

2,857 a/c sq. ft. • 3,586 total sq. ft.



First Floor



Replace Powder
Room with Cabana
Bath Option




Replace Loft with
4th Bedroom &
Bath Option



Second Floor

Main Living	1,404 sf
Upper Living	1,763 sf
TOTAL UNDER AIR	3,167 sf

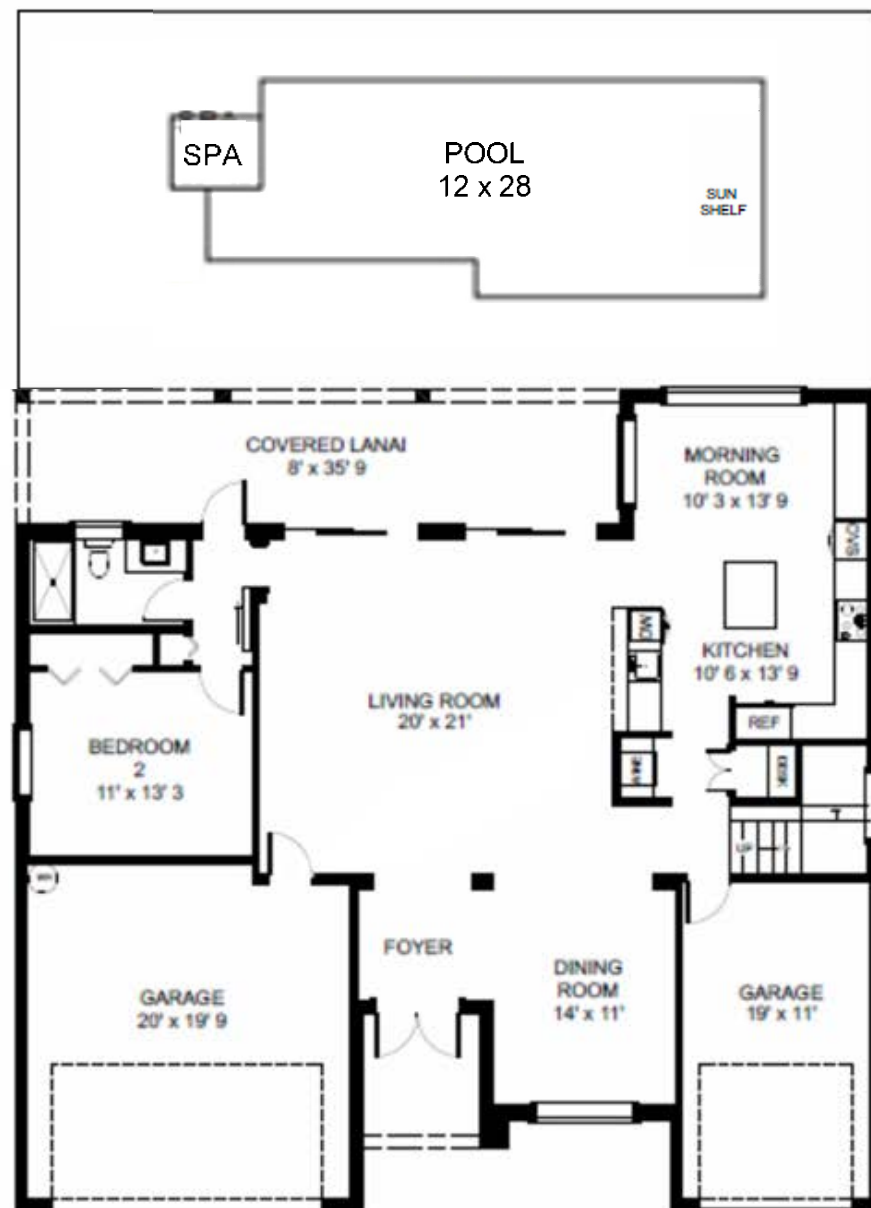

PAMPLONA

5 Bedrooms plus Loft or Optional
6th Bedroom, 4 Baths, 2-Car Garage
3,269 a/c sq. ft. + 3,940 total sq. ft.



MONTORO

5 Bedrooms plus Loft or Optional
6th Bedroom, 5 Baths, 3-Car Garage
3,513 a/c sq. ft. • 4,296 total sq. ft.



First Floor



Second Floor