

Floor Plans

These floor plans have been assembled as a resource for you. They may not be inclusive of every home in the community.

Please note that over time, owners may make modifications to spaces that may not be captured in these original floor plans.

Renderings are not a guarantee of space measurement. Interested parties should verify through their own secured services.

Naples Bay Resort

The Boutique Waterfront Destination



Naples Bay Club

Map Key

ACCOMMODATIONS

- 1 Lobby Check-in / Valet
- 2 Hotel Waterview Guest Rooms & Suites
- 3 Cottages
- 4 Captain's Lounge

DINING & SUNDRIES

- 5 1500 SOUTH
- 6 Catalina Café
- 7 BlueWater Bar & Grill
- 8 Bonefish Grill
- 9 Ships Store

ACTIVITIES & SHOPPING

- 10 Tennis Center
Pro Shop
Jungle Gym (Kid's Playground)
- 11 Fitness Center,
Spa & Spa Store
- 12 Ships Store (Boat, Kayak,
Stand Up Paddle Board &
Bike Rentals)
- 13 Marina
- 14 The Shoppes

POOLS

- 15 Hotel Pool
- 16 Family Pool
Lazy River
Lap Pool
Adult Guests Only Pool

GROUPS & EVENTS

- 17 Leeward & Windward Rooms
- 18 The Pointe
- 19 Cypress Room
- 20 Starboard & Port Rooms
- 21 Spinnaker Patio

ACCESSIBILITY

- Botanical Boardwalk Walking Trail
- ⓔ Elevator Access
- Ⓟ Parking Lot
- ⓖ Parking Garage



Naples Bay Resort

The Boutique Waterfront Destination

ACTIVITIES

FAMILY POOL HOURS

Dusk to Dawn (night swimming is prohibited)

HOTEL POOL HOURS

Dusk to Dawn (night swimming is prohibited)

TENNIS PRO SHOP

Open Daily from 8:00 AM to 1:00 PM

Evening Hours Monday, Tuesday, Wednesday
and Friday 4:00 PM to 7:00 PM

SPA FACILITY

Monday-Saturday from 10:00 AM to 6:00 PM

Sunday by appointment only

FITNESS FACILITY

Open Daily 5:00 AM to 9:00 PM

SHIPS STORE (Marina Level)

Open Daily 8:00 AM to 6:00 PM

(Boat, Kayak, Stand Up Paddle Board & Bike Rentals)

BUSINESS CENTER

Available 24 hours a day. Located next to hotel lobby.

GROUPS & EVENTS

- Leeward & Windward (3rd Floor Hotel)
- The Pointe (Marina Level)
- Cypress (Club)
- Starboard & Port (Marina Level)
- Spinnaker Patio (Marina Level)

DINING AND SUNDRIES

1500 SOUTH RESTAURANT (Marina Level)

Celebrity Chef Art Smith, a two-time James Beard Award recipient, has launched 1500 SOUTH at Naples Bay Resort. Overlooking the bay, the menu features dishes that lend inventive international flare to Southern cooking traditions.

HOURS: Breakfast: Daily, 8am-11am; Dinner: Daily, 5pm-10pm

Bar: Daily, 4pm-11pm; Happy Hour 4pm-7pm

Dinner reservations are recommended and can be made by calling 239-774-1500.

CATALINA CAFÉ (Marina Level)

Naples Bay Resort's Catalina Café is open and features specialty coffees and teas, along with along with daily breakfast and lunch offerings including home-made baked goods, and home-made baked goods.

Located in the Shoppes at Naples Bay Resort, overlooking the Marina. HOURS: Daily 7 AM - 6 PM

BLUEWATER BAR & GRILL (Club) Open Daily 11:00 AM to 7:00 PM (weather permitting)

BONEFISH GRILL (Marina Level)

SHIPS STORE (Marina Level) Open Daily 8:00 AM to 6:00 PM


COMPLIMENTARY SHUTTLE SERVICE/BEACH AMENITIES

- Transfers through the property are available daily from 7:00 AM to 11:00 PM
- Transfers to 5th Avenue and 3rd Street are available daily from 5:00 AM to 10:00 PM
- Transfers to the Beach/Pier are available daily from 8:00 AM to 6:00 PM. The shuttles leave on the hour.
- Beach Chairs and Umbrellas are available on a first come, first serve basis.

NOTE: Transfers are not an automatic service and should be arranged with the Valet and/or Front Desk. Return times are to be pre-scheduled at the time of drop off. Additional transfers to off-property locations are available upon request at an additional charge.


1500 Fifth Avenue South, Naples, Florida 34102 | 866.605.1199 | NaplesBayResort.com

Hours of operation subject to change based upon seasonality.

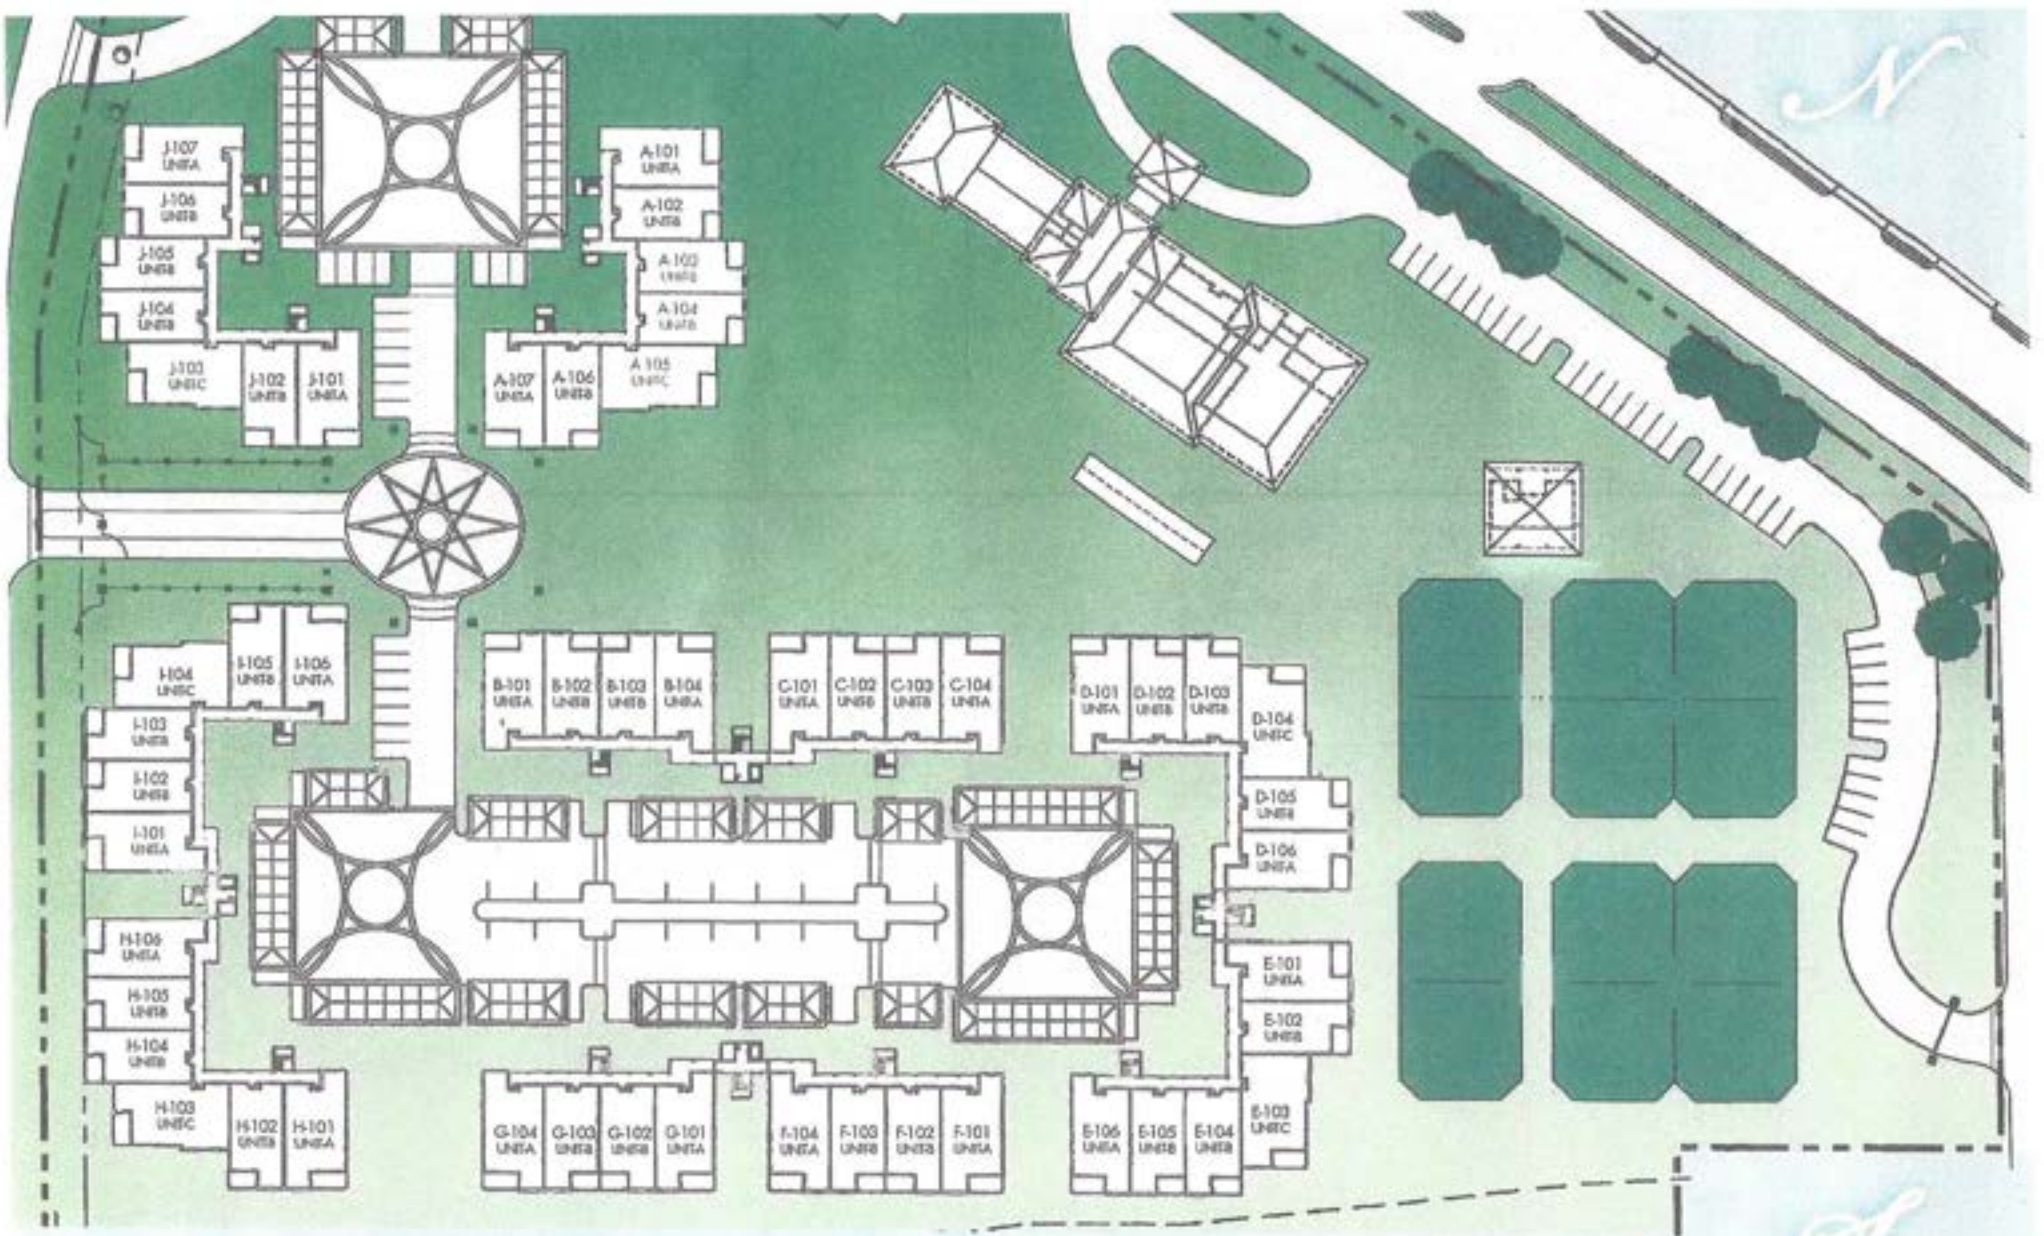


NAPLES BAY RESORT

The Cottages
Key Plan Level 1

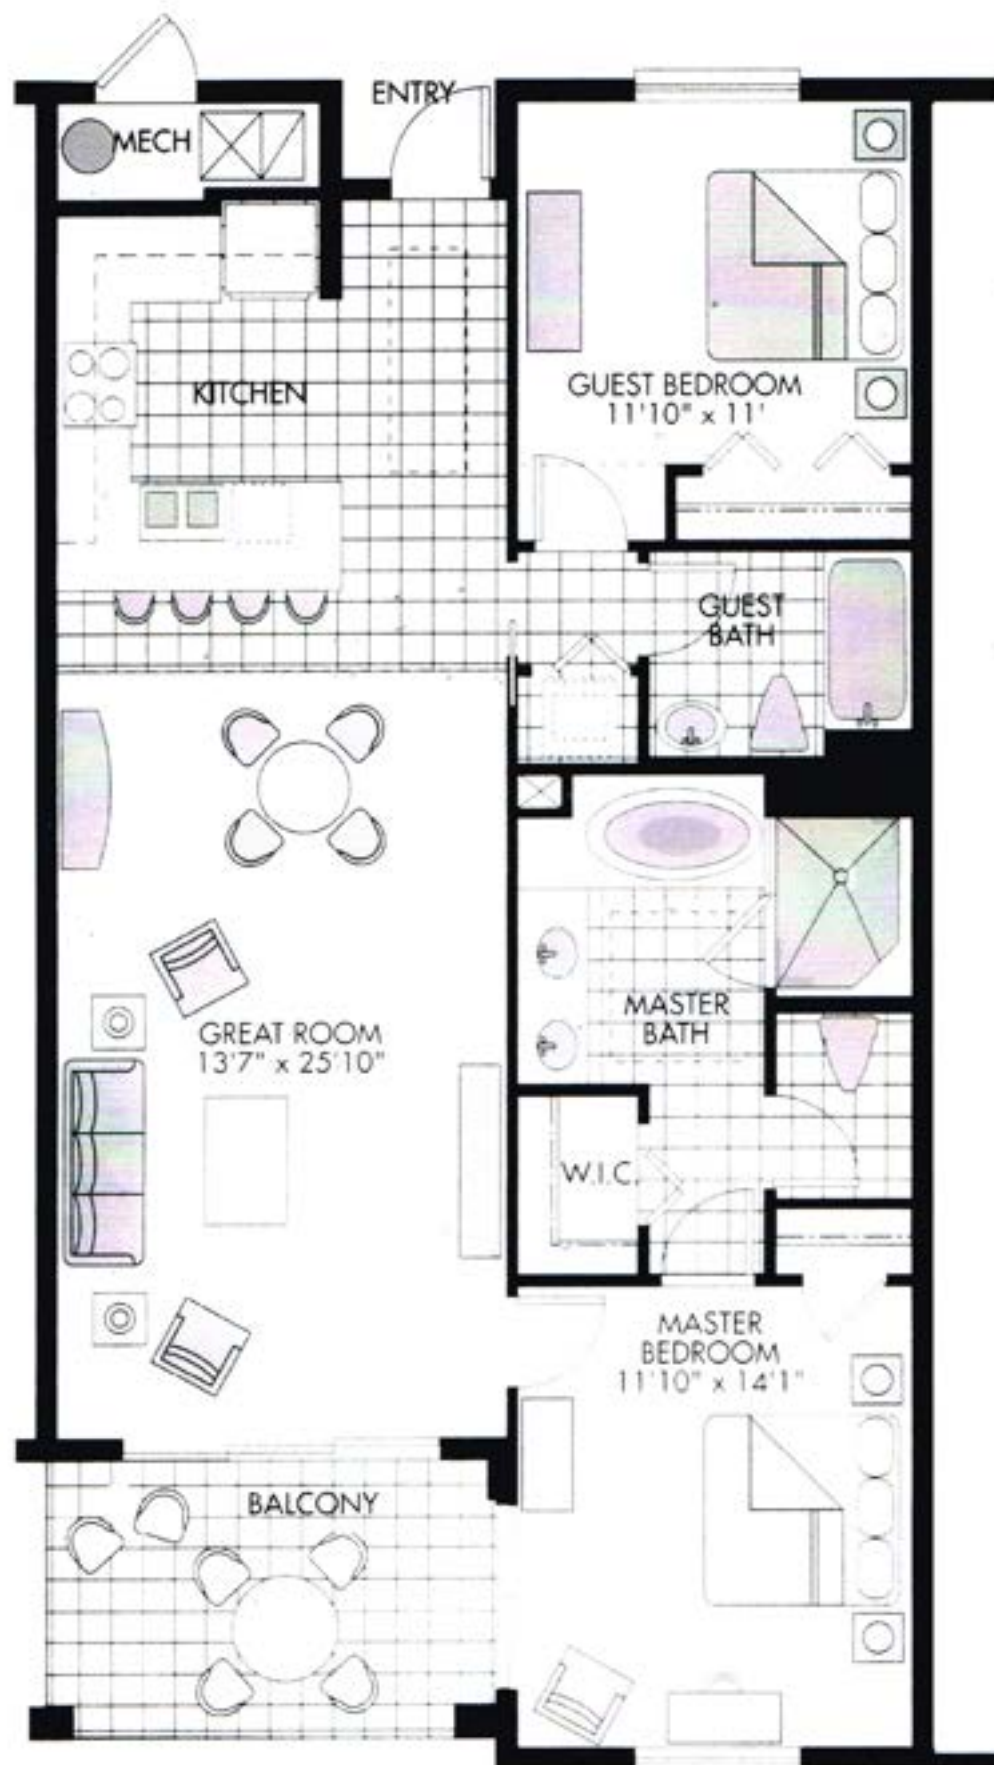

Information deemed reliable but not guaranteed. All dimensions are approximate.

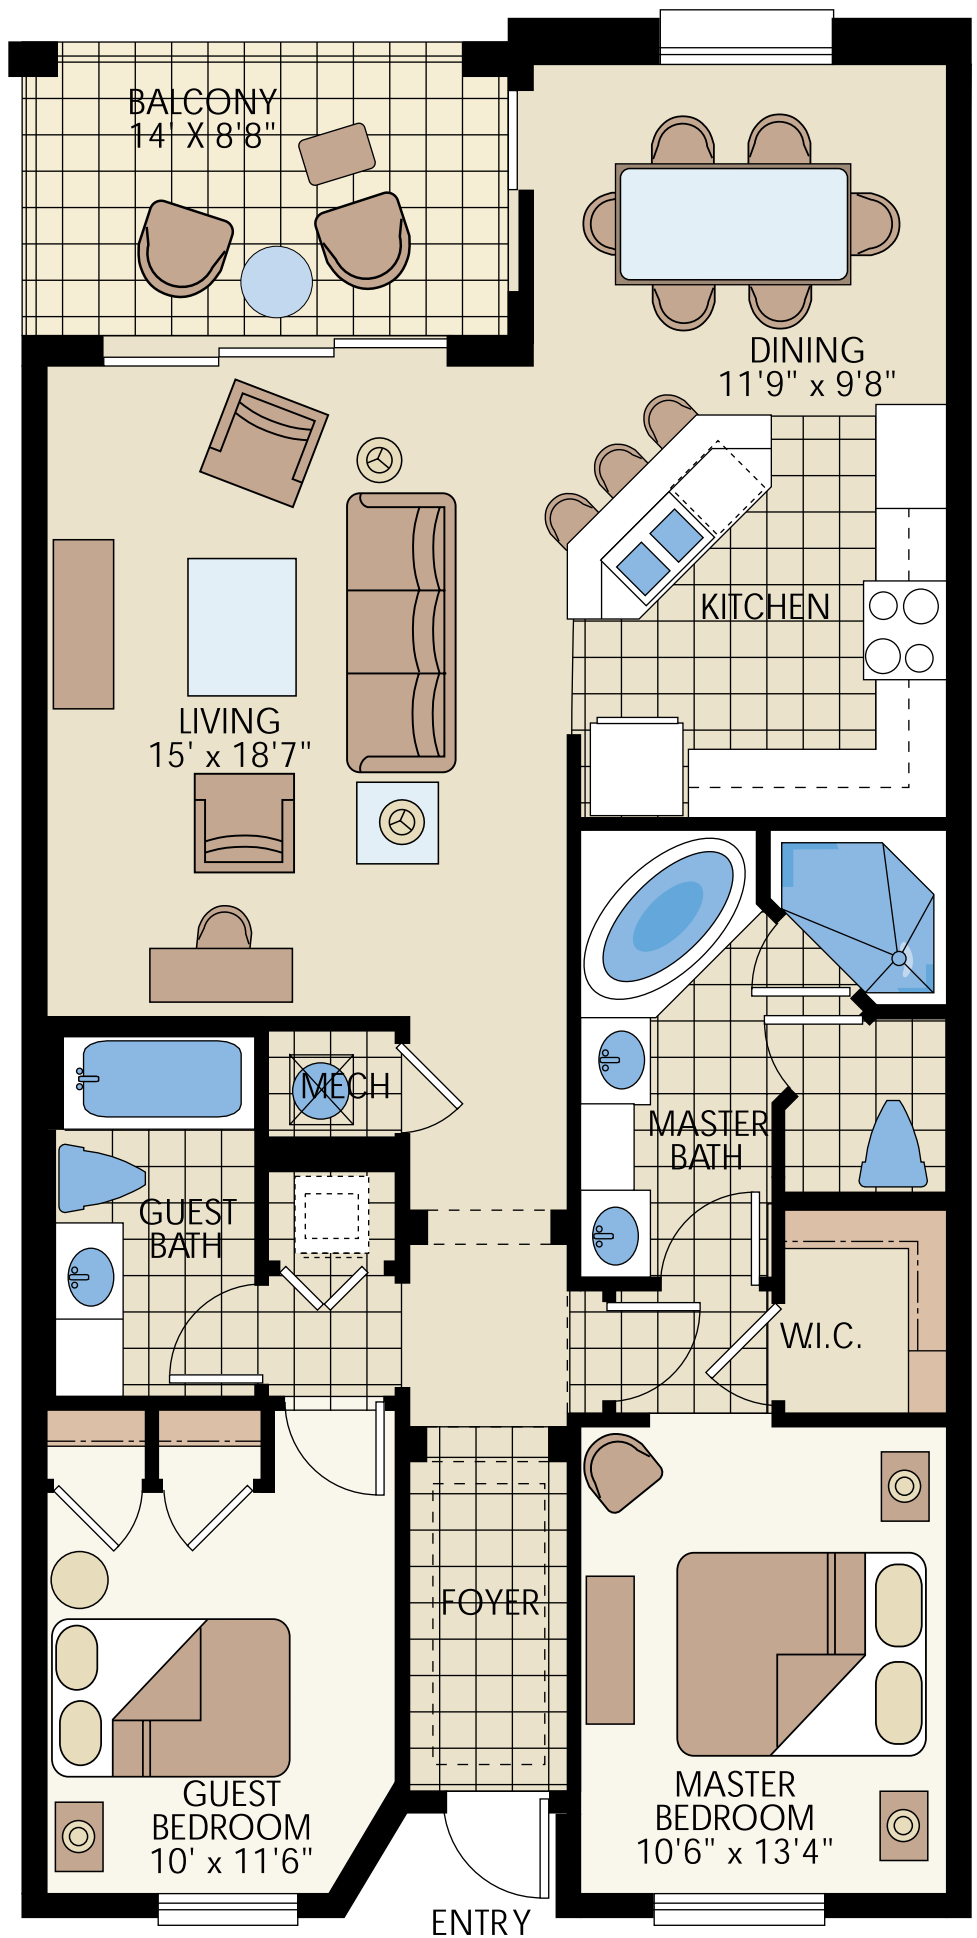


COTTAGE B
TWO BEDROOMS, TWO BATHS



One Bedroom Suite



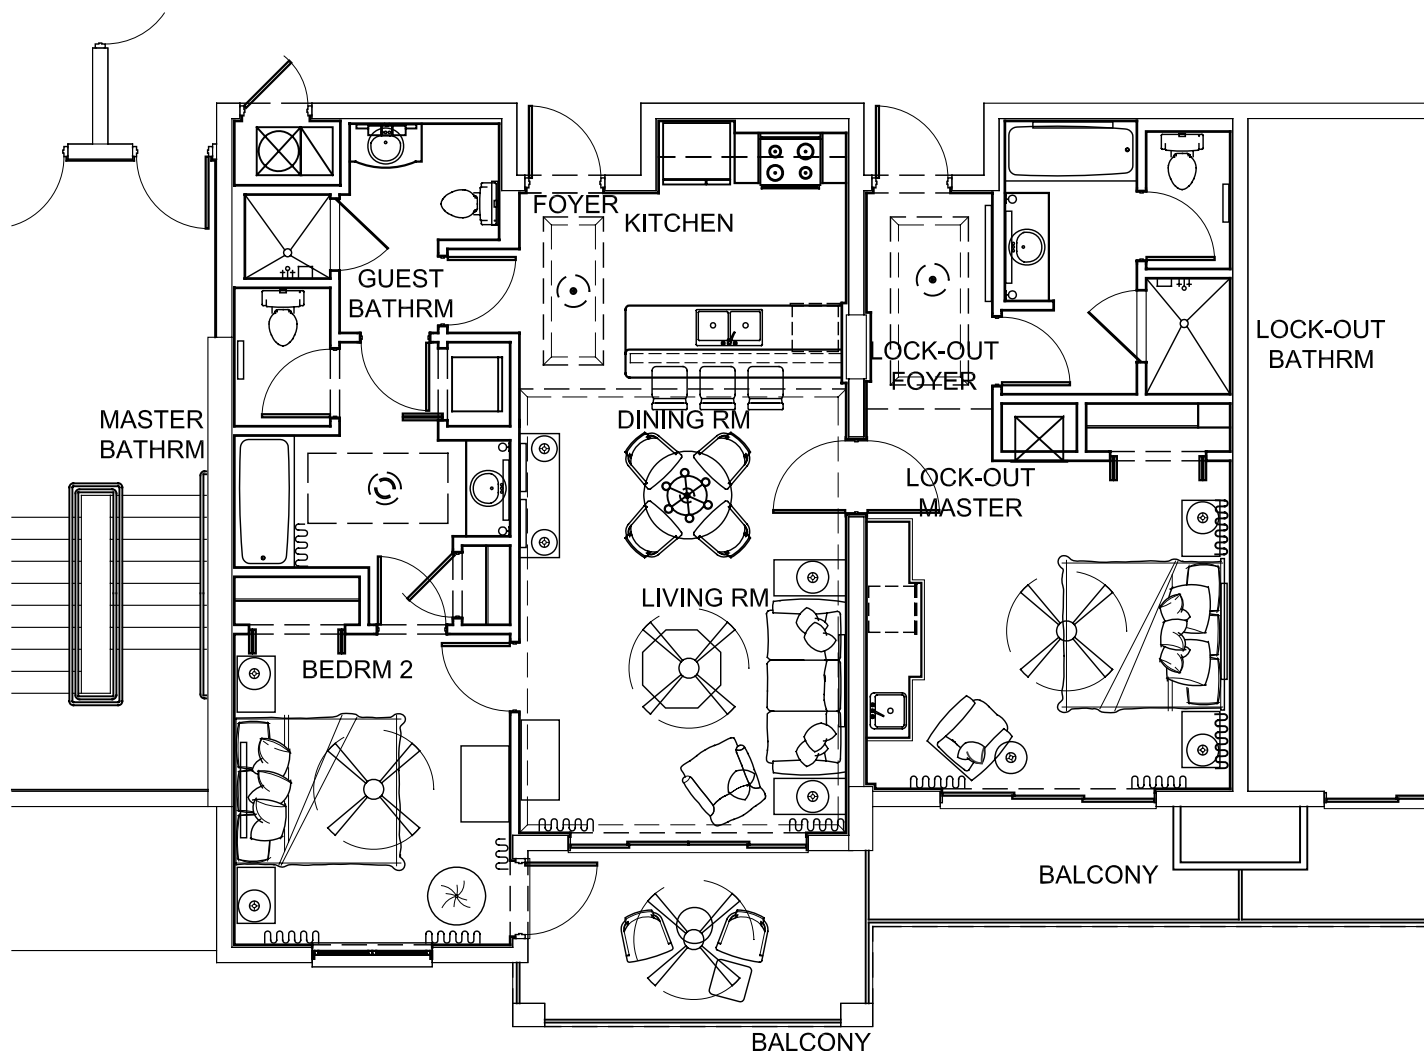

1 TROPICAL CONTROL PLAN

1/8"=1'-0"

DSI

DESIGN SPECTRUM INTERNATIONAL

LICENCE # AR 0016071

5000 SW 75 AVE SUITE 102 MIAMI, FL. 33134 (305)665-2494

Naples Bay
Resort
UNIT F

Revisions


Date

Scale

Job

Sheet

ID-1F

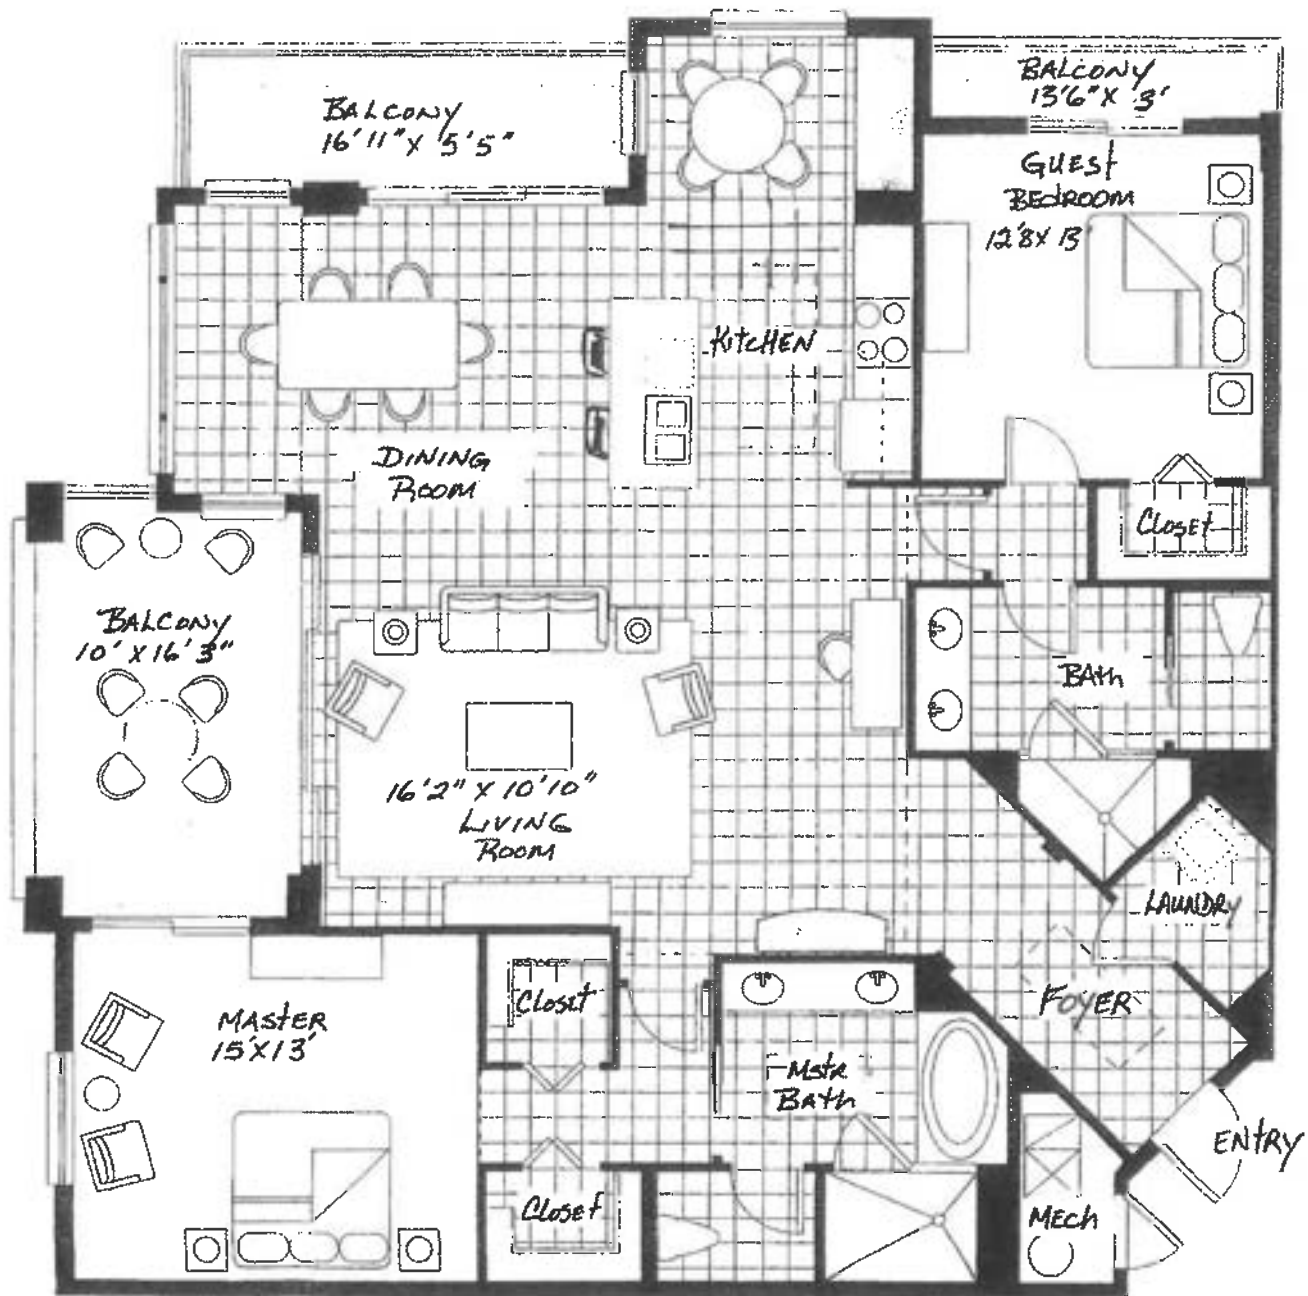



AREA CALCULATIONS:

TOTAL SQ. FT. UNDER A/C	2,318 sq. ft.
Covered Balcony	187 sq. ft.
TOTAL AREA	2,505 sq. ft.






UNIT C2 - 307 BUILDING C
THREE BEDROOMS,
THREE & ONE HALF BATHS


A/C LIVING AREA	3,100 SQ. FT.
BALCONIES	333 SQ. FT.
GARAGE	632 SQ. FT.
TOTAL AREA	4,065 SQ. FT.

All dimensions are approximate.

NAPLES BAY AND CURLEW CANAL

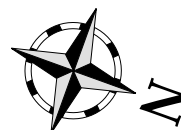

TOTAL AREA 4382 sq. ft.

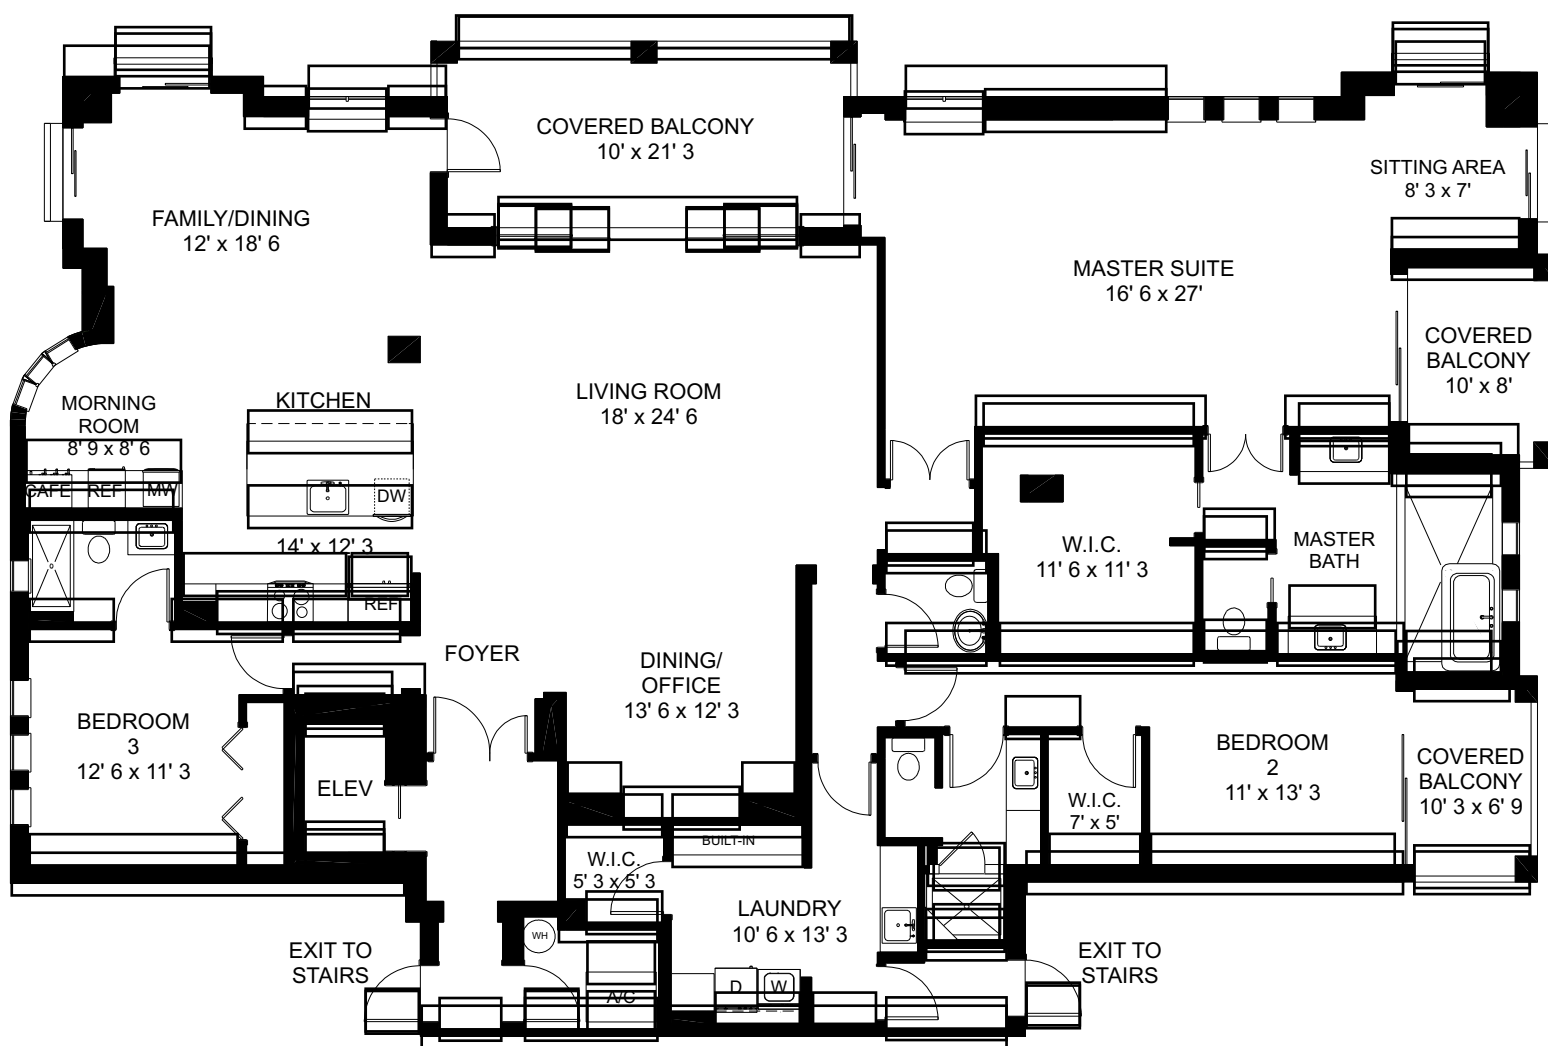

TOTAL LIVING AREA	3276 sq. ft.
Covered Balconies	361 sq. ft.
TOTAL AREA	3637 sq. ft.



FIRST FLOOR



SECOND FLOOR



THIRD FLOOR

BUILDING C
THE RESIDENCES UNIT C1 OPTION
THREE BEDROOMS,
THREE & ONE HALF BATHS

A/C LIVING AREA	3,286 SQ. FT.
BALCONIES	753 SQ. FT.
GARAGE	645 SQ. FT.
TOTAL AREA	4,684 SQ. FT.